


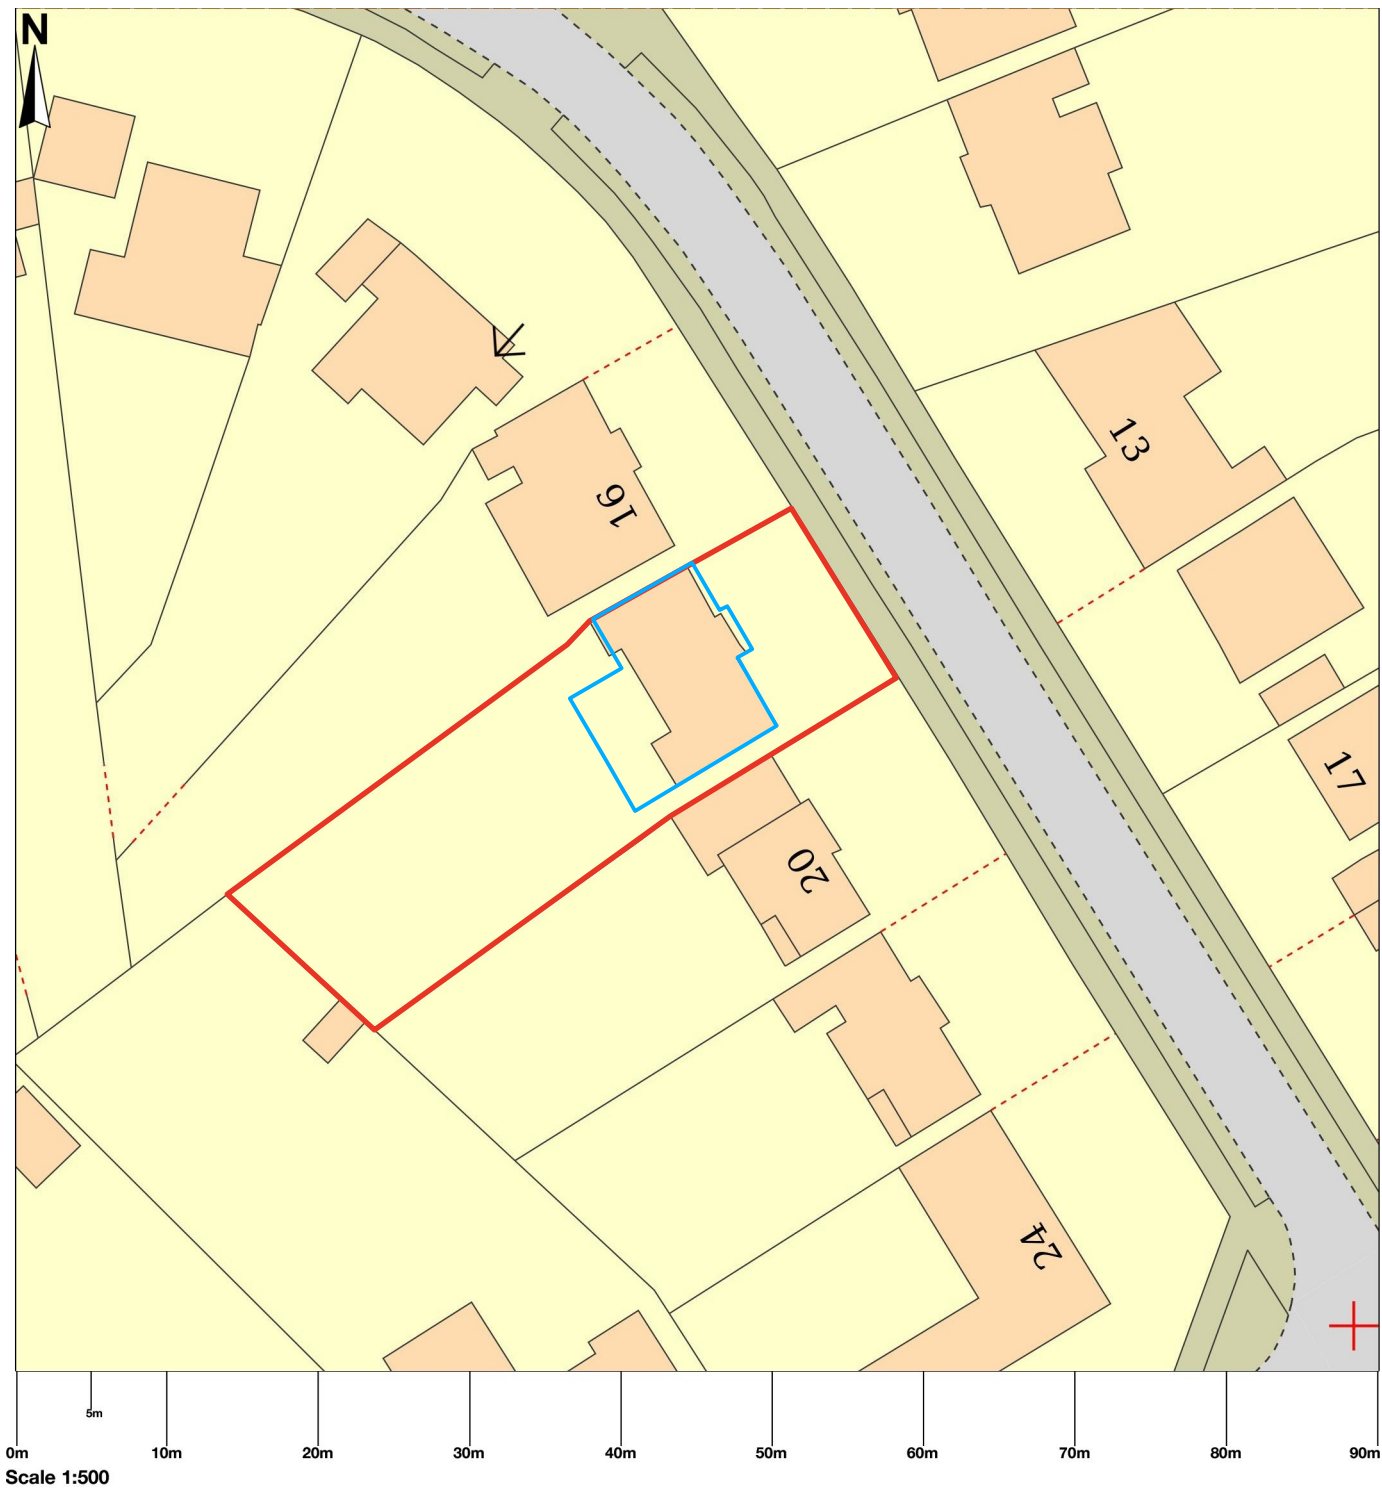

Outlined in Blue = Proposed Footprint

Filled in with Orange = Existing footprint

Thick red line = site boundary

Existing and Proposed Block Plan

Address: 18 Heron Way, Horsham, RH13 6DQ

Scale: 1:500 at A3

Do not scale. All dimensions to be confirmed on site.
Information contained in this drawing is the sole copyright
of the designer and is not to be reproduced without permission.

ALL DIMENSIONS TO BE CHECKED ON SITE.

Drawing No: 26.02.21_18 Heron Way_Existing/Proposed block plan

AP

Sheet 1 of 1

21.02.2026