


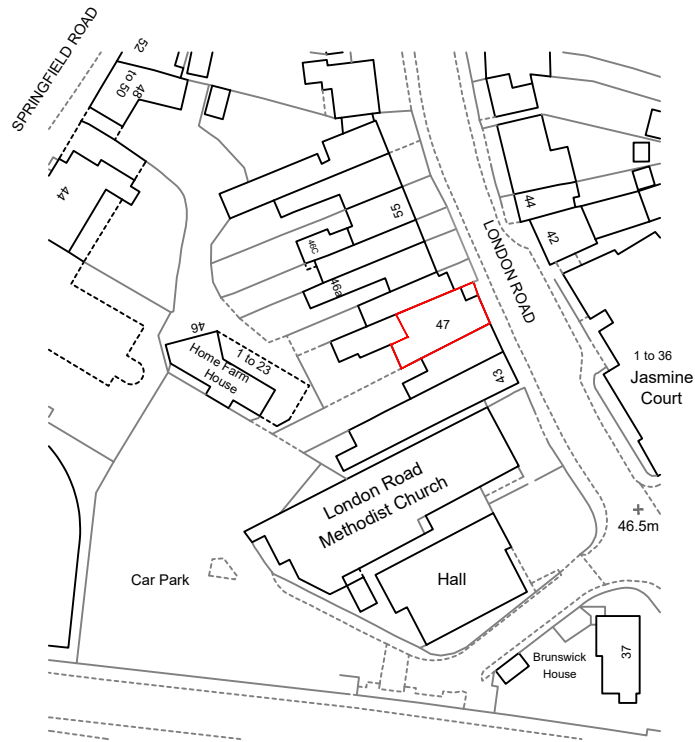

© Crown copyright 2026 Ordnance Survey 100053143

Scale Bar (1:1250)



Revision:			
address 47 London Road, Horsham, West Sussex, RH12 1AN			
project Proposed change of use, porch extension and alterations			
title Existing Location Plan			
scale 1:1250 on A4	date January 2026	dwg no. 2025.490.03	revision

DOWNSVIEW
ASSOCIATES
Chartered Surveyors

Little Acorns
Hampers Lane
Storrington
West Sussex
RH20 3HZ

Tel: 01903 746367
Mob: 07525 844965

Email:
mail@downsview-surveyors.co.uk

