


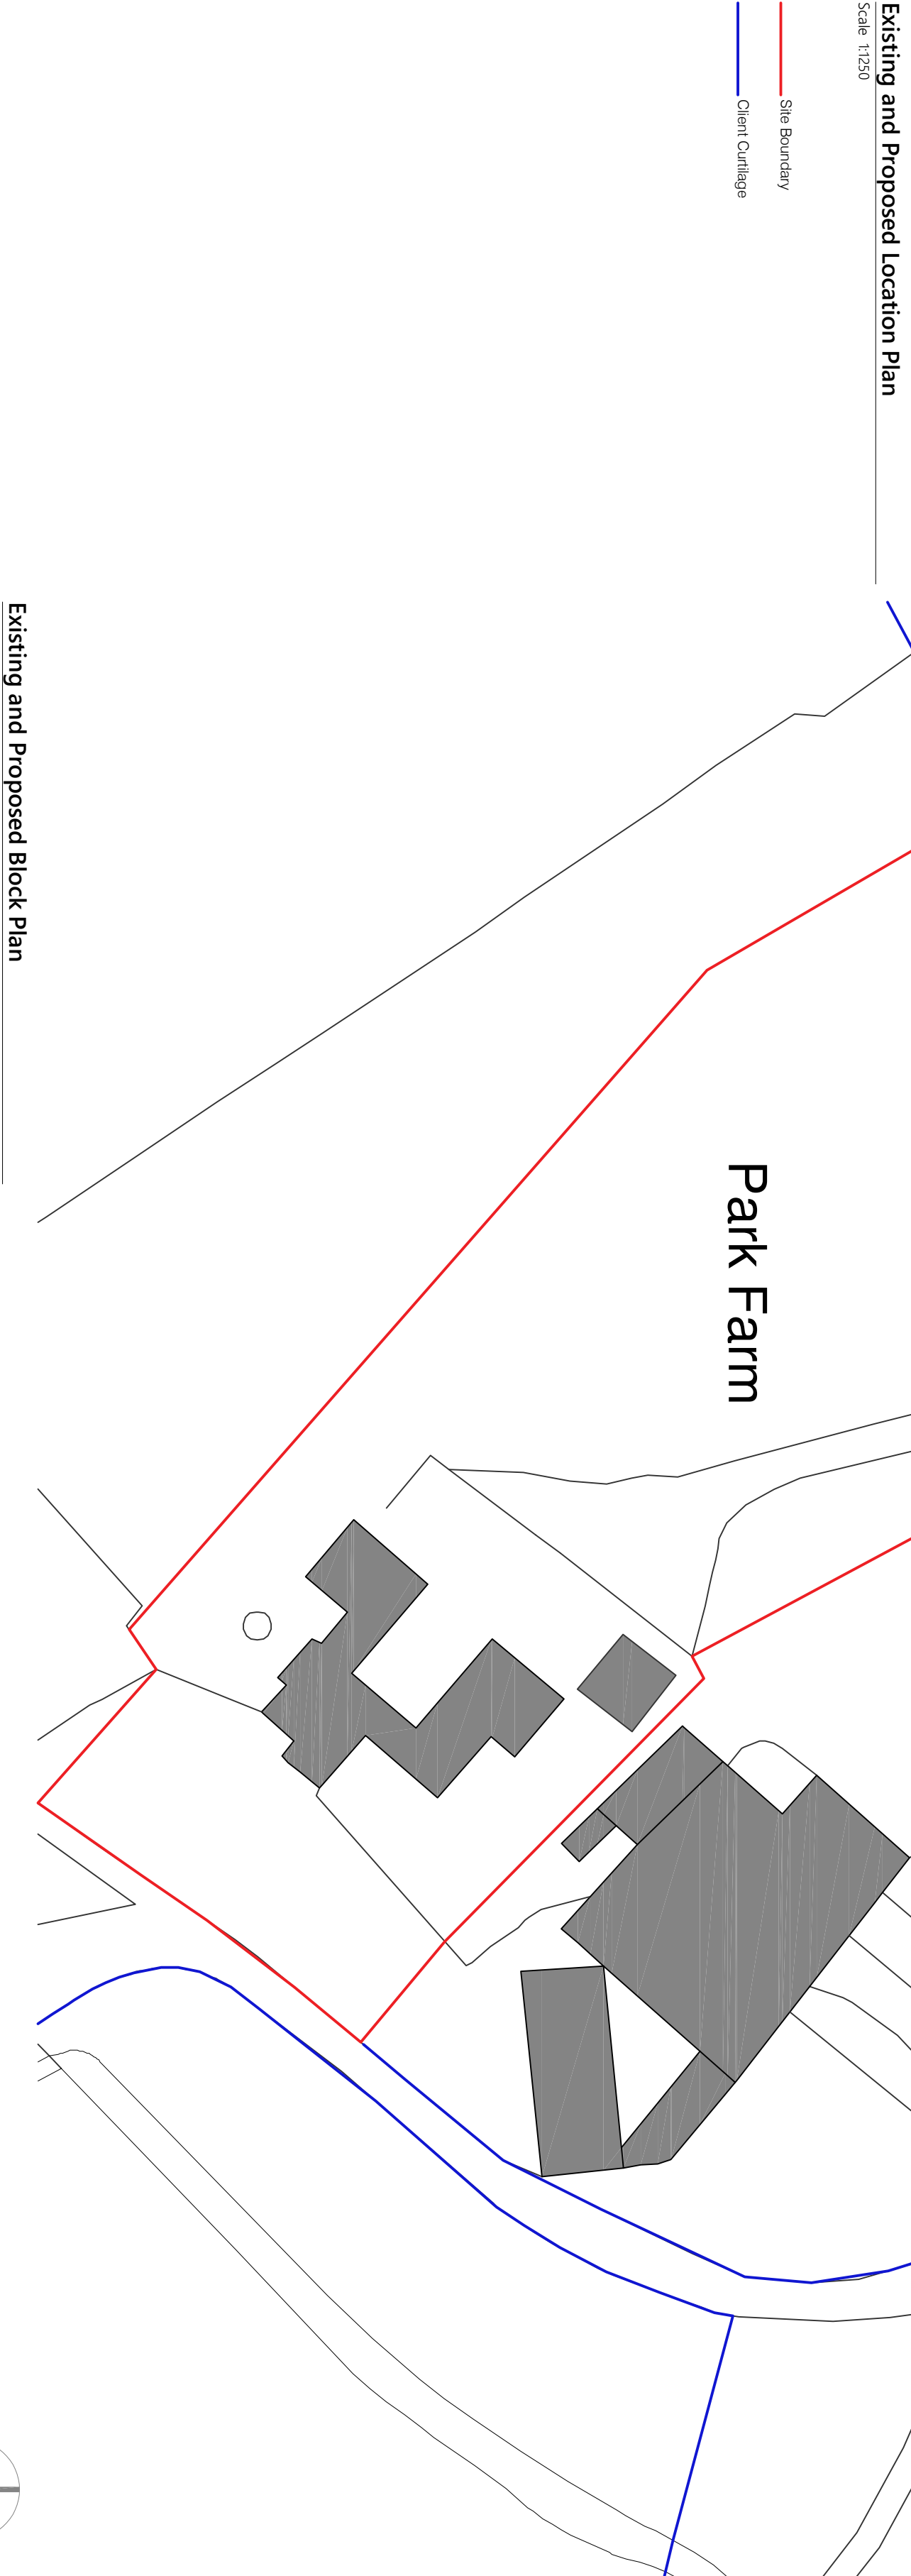

Existing and Proposed Location Plan
Scale 1:1250

Site Boundary
Client Curtilage



Existing and Proposed Block Plan

Scale 1:500

randell design group
architecture • interior design • project management

Martin's Barn Bircham Road Chichester
West Sussex PO20 7BX +44 (0) 1243 697 170
info@randelldesigngroup.com
www.randelldesigngroup.com

THIS IS A
COLOURED DRAWING
If this box does not appear Red, the drawing
may not be represented properly

THIS DRAWING IS FOR :
PLANNING
PURPOSES ONLY
Not to Be Used for Construction

NOTES
This drawing is copyright and shall not be reproduced nor used for any other purpose without the written permission of the architects. Permission is granted to scale from this drawing for the purposes of Local Authority Planning Approval only. Please verify that the information is correctly printed to scale by checking the control bar below.

This drawing may be based upon or contain information from other consultants or designers. RDS shall not be liable for inaccuracies or errors contained in material produced by others but will take reasonable measures to ensure it is correct. It is the contractors responsibility to check and verify all dimensions on site prior to construction or fabrication. It is the contractors responsibility to check and verify all dimensions on site prior to fabrication.

This drawing must be read in conjunction with all other related drawings and documentation. It is the contractors responsibility to ensure full compliance with the Building Regulations. Any discrepancies to be reported immediately. If in doubt ask. Materials not in conformity with relevant British or European Standards/Codes of Practice or materials known to be deleterious to health & safety must not be used or specified on this project.

All drawings to be read in conjunction with all contract documents and all structural steelwork drawings to be submitted to engineer for approval

RIBA
Chartered Practice

SCALE		Various @ A2			
1:1	0mm	20mm	40mm	60mm	
1:5	0m	100mm	200mm	300mm	
1:20	0m	400mm	800mm	1200mm	
1:100	0m	2m	4m	6m	
1:200	0m	4m	8m	12m	
1:500	0m	10m	20m	30m	
1:1250	0m	20	40	60	

This drawing is copyright of more than architecture ltd ©

Rev 03	Listed Building consent	13.01.26	CC	CC
Rev 02	Listed Building consent	03.07.25	CC	CC
Rev 01	First Issue for comment	04.04.25	AM	CC
Revision		Date	Author	Check

CLIENT
Victoria Elliot & Oliver Clark

PROJECT
Park Farm, Henfield, BNS 9BA

FIRST ISSUE
April 2025

DRAWING TITLE
Site Location and Block Plan

DRAWING NO.
312 / 0.001

REVISION
03