



Notes
All dimensions must be checked on site and not scaled from this drawing.

LISTED
BUILDING
CONSENT

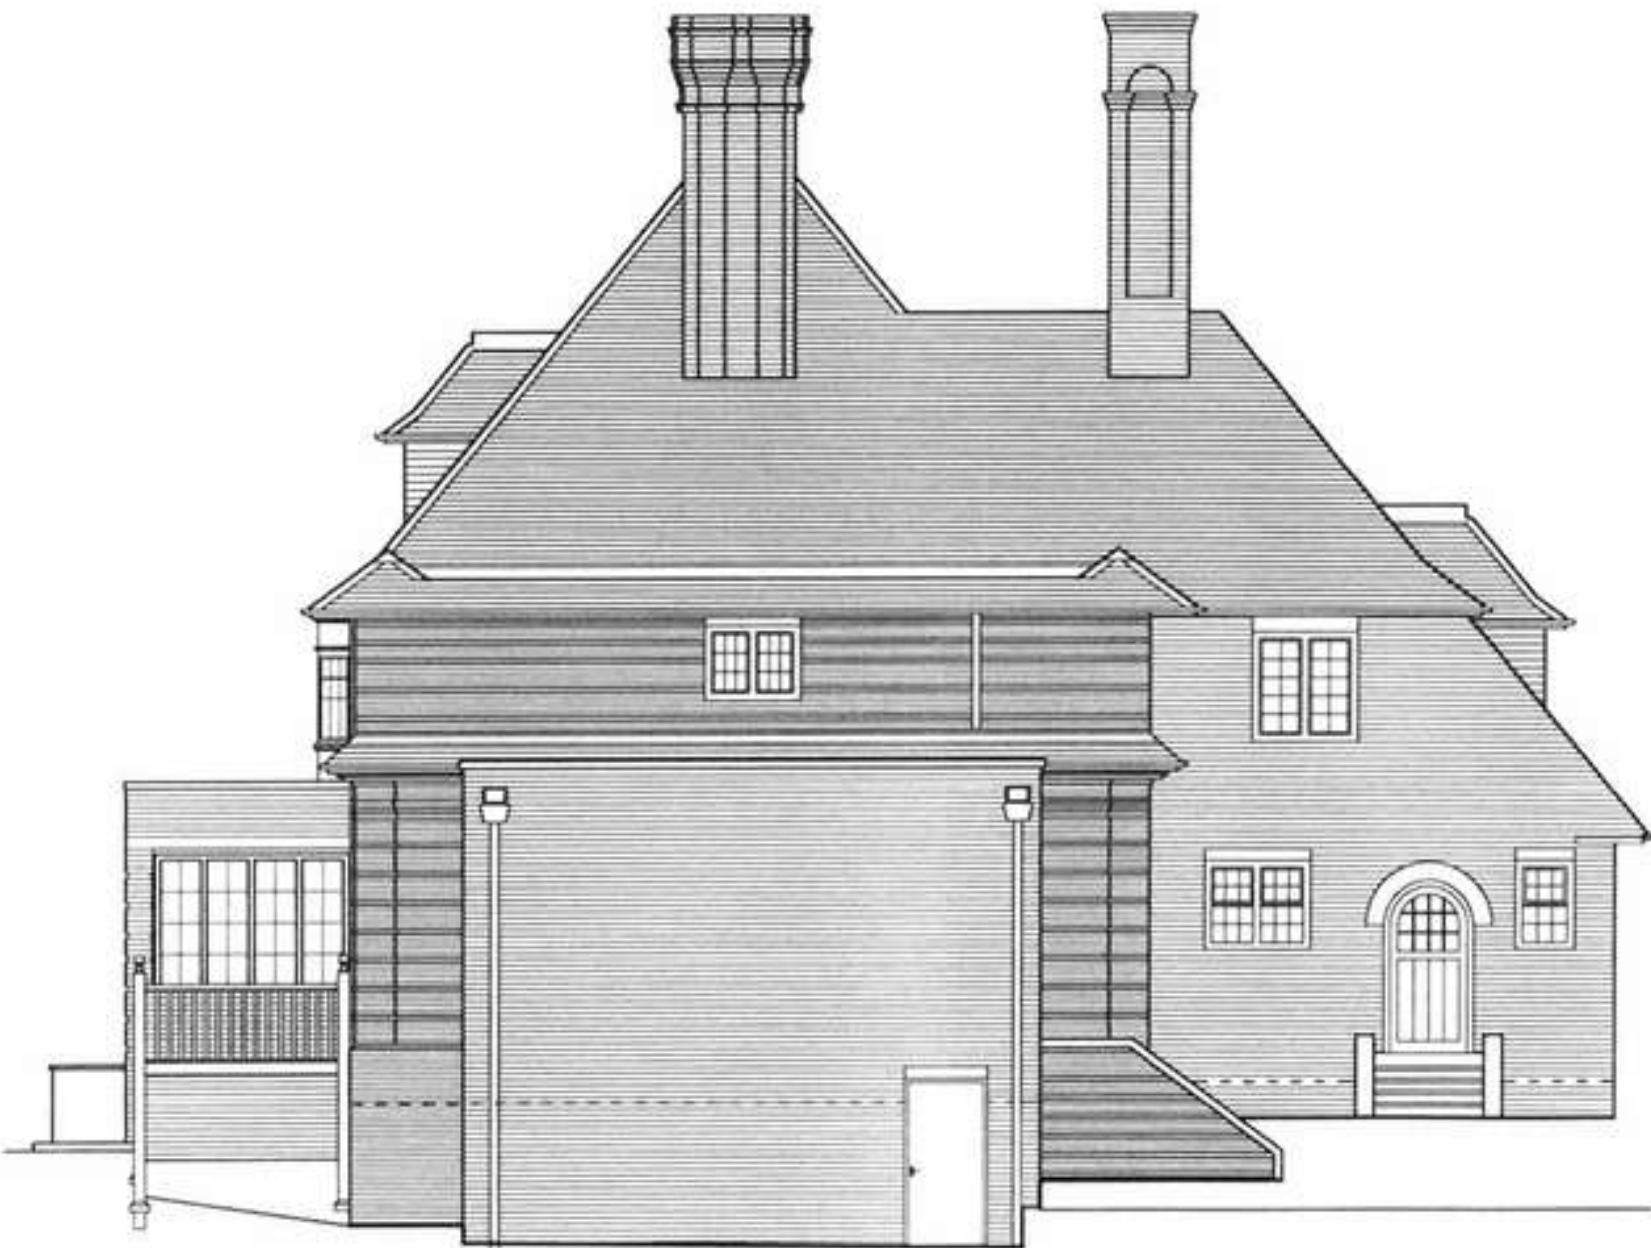

EXISTING NE ELEVATION

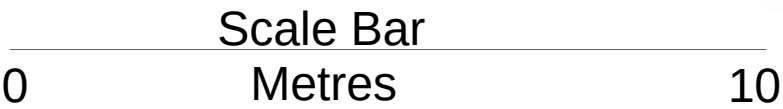

Rev	
Client	Mr. N. Sutton
Job Title	Lock House, Lock Lane Partridge Green: Bedroom extension
Drawing Title	EXISTING NE ELEVATION
stuart adley associates Chartered Building Surveyors 308 Kingsway, Hove East Sussex BN2 4LW Tel: 01273 420808 Fax: 01273 420707 e-mail: stuartadley@btconnect.com RICS Scale: 1:100	
Drawn By	Date
MS	22/June/07
Drawing No: L89PC/10	