


NOTES:
Written dimensions to take precedence over scaled.
This drawing and design are the copyright of Solar Architecture and must not be copied or submitted to a third party, or used in any way prejudicial to their interests.
This drawing may not be submitted to any third party OR any Statutory OR Local Authority without the express written approval of Solar Architecture.
All reasonable efforts have been undertaken in the preparation of this drawing to maintain accuracy. Some elements or components may have been calculated via computer or photographic modelling where access to the building or parts of the building was not possible for reasons of security, HSE regulations or employee indemnity insurance.
The contractor/sub-contractor is responsible for taking all site dimensions. All design dimensions to be checked and confirmed on site by the appropriate contractor/sub-contractor. © Solar Architecture Ltd.

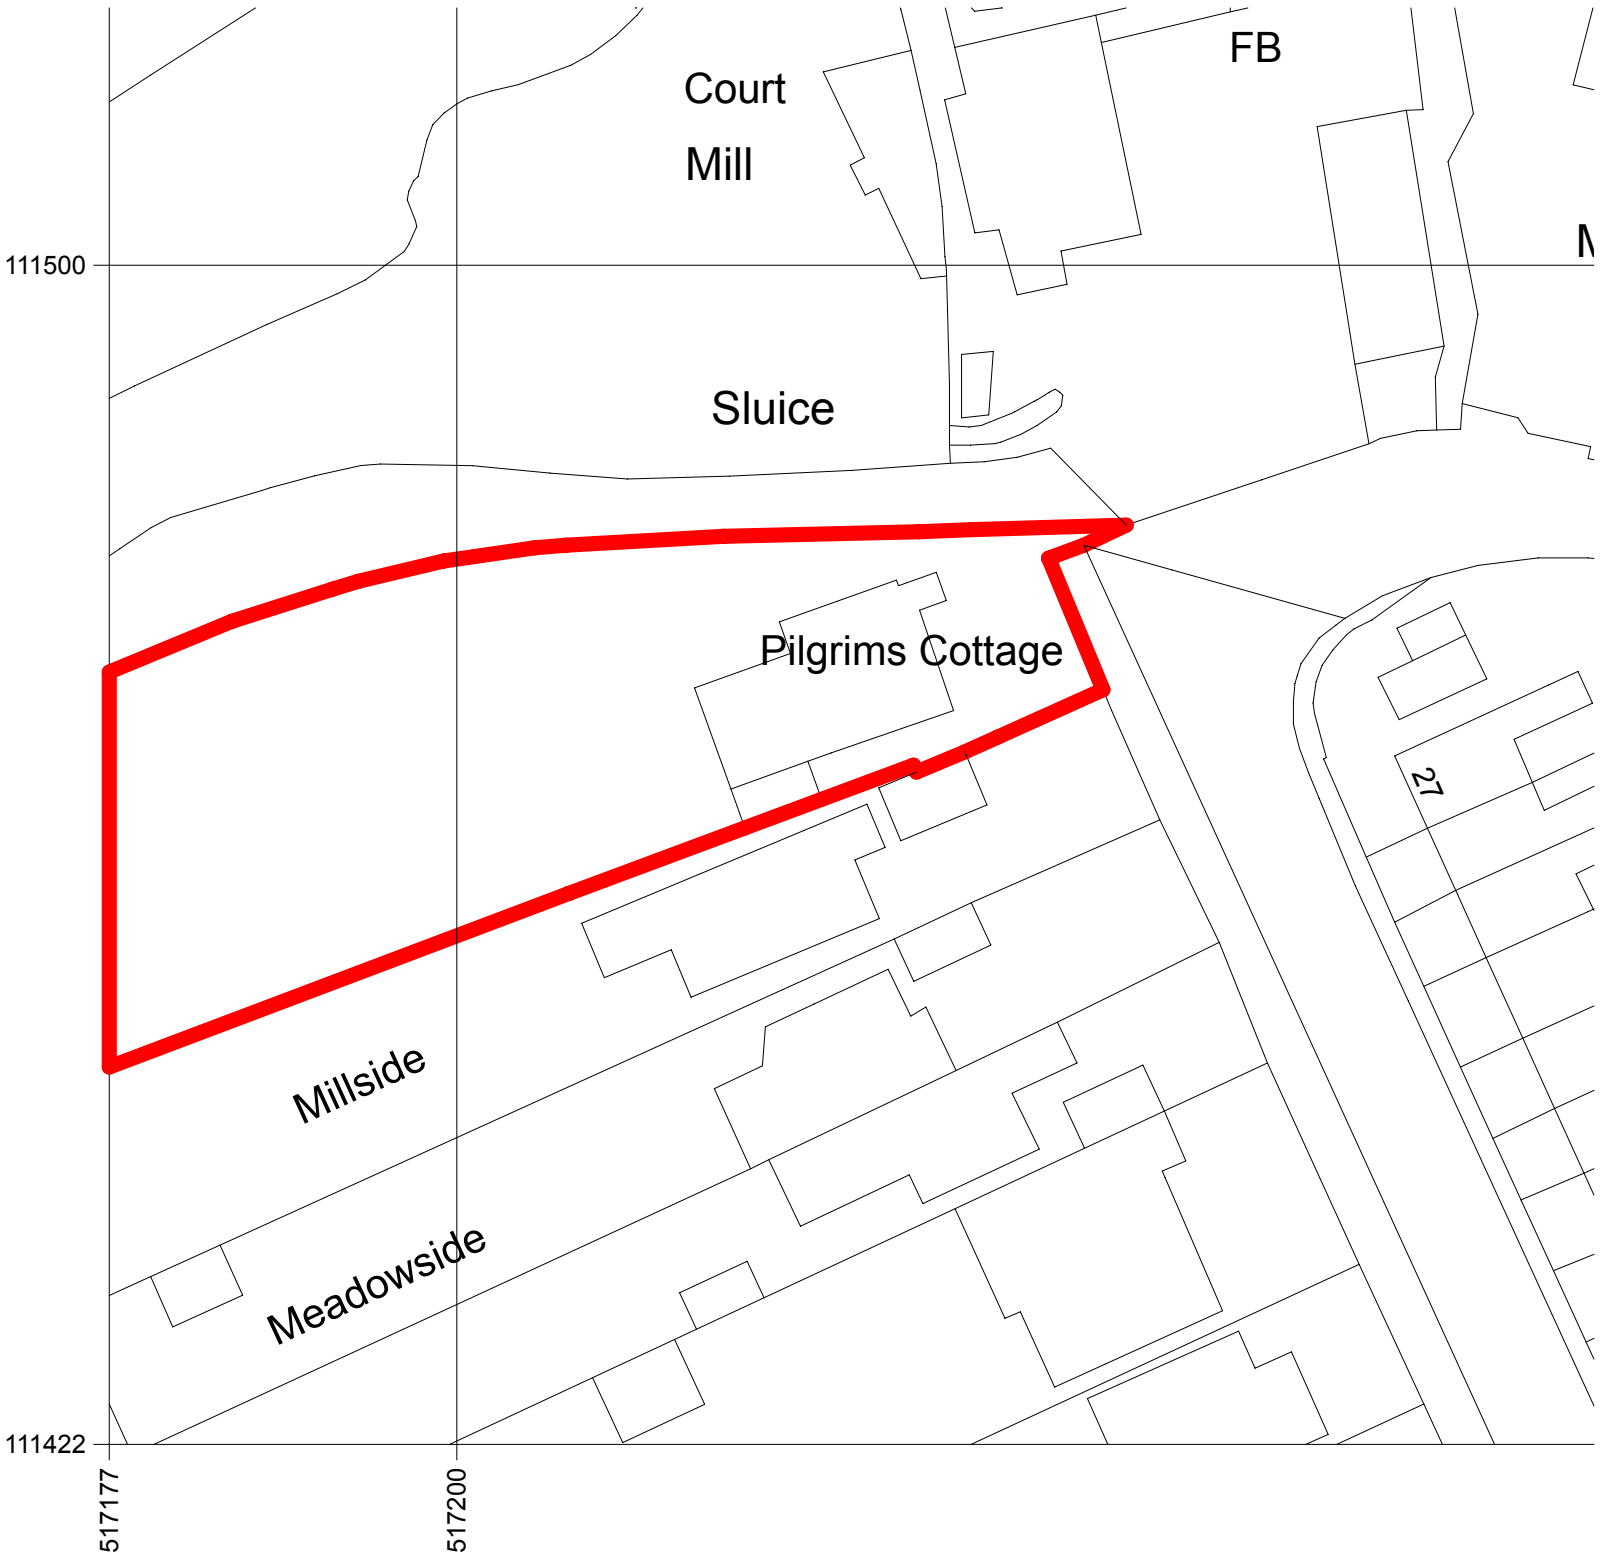

Serial number: 320886

© Crown copyright and database right 2025
Ordnance Survey licence AC0000848283
Reproduction in whole or in part is prohibited
without the prior permission of Ordnance Survey.

