
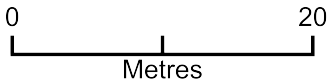


Block plan-3 St Leonards Rd showing proposed garden room

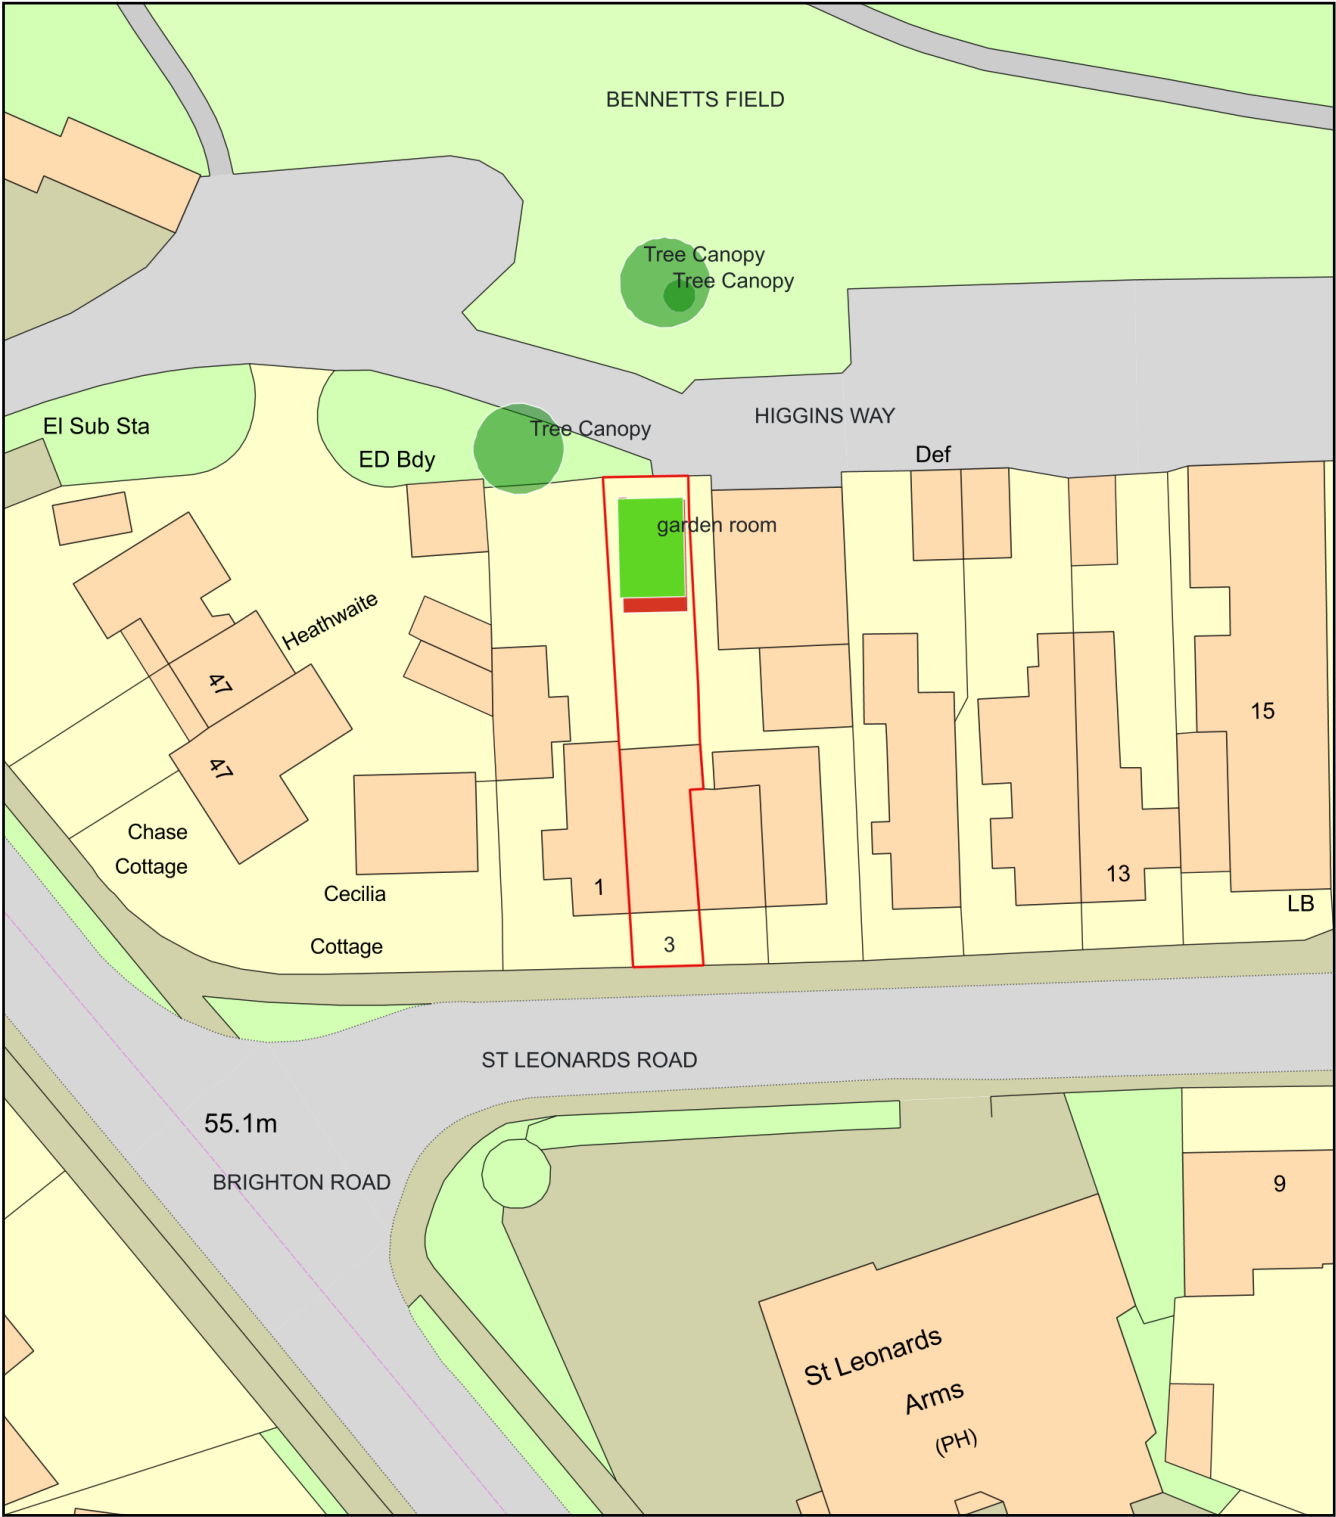

Plan Produced for: Rachel Bayliss

Date Produced: 13 Jan 2026

Plan Reference Number: TQRQM26013201612575

Scale: 1:500 @ A4