


Storrington LTC
Replace tennis courts B&G
with two padel tennis courts.

Proposed Padel Court
Section 1-1
D/04 Rev "Ø"
Scale: 1:100

0m 1 2 3 4 5 6m

09/07/2026. J.L.

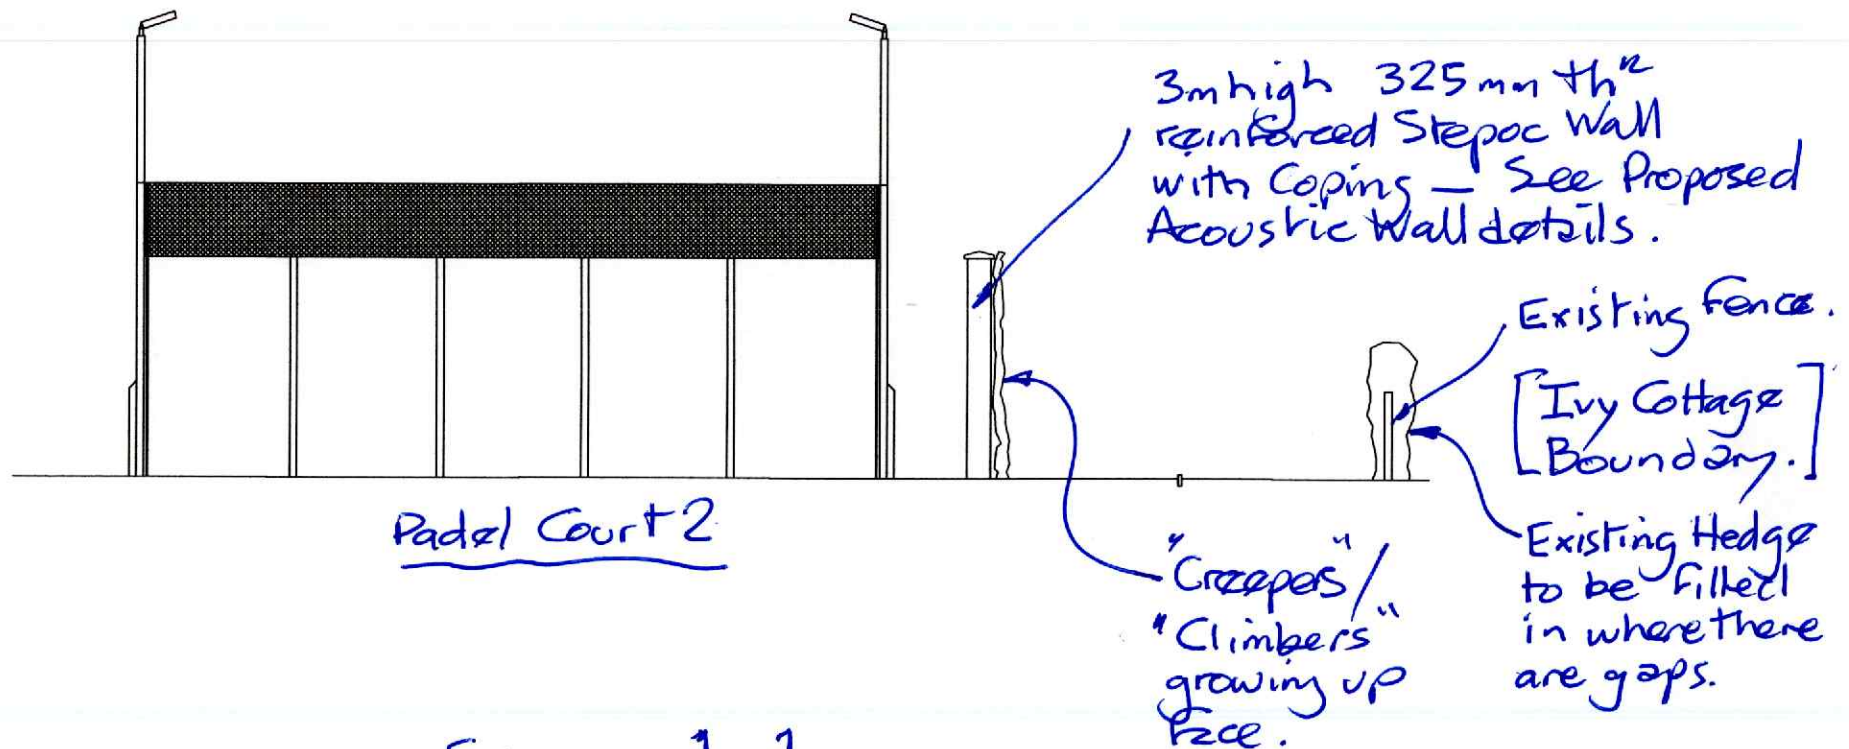


SECTION 1-1
(See marked up copy of L/03 Rev "1" for location)

Storrington Lawn Tennis Club - Proposed Acoustic Wall Details

The wall is to be 3.0m high above ground level and will be built using 325mm thick Reinforced Stepoc Concrete Blocks with a 405mm wide Supreme Concrete Coping Twice Weathered. The wall and coping are to be painted with a dark green masonry paint.



Similar Sports Ground Installation

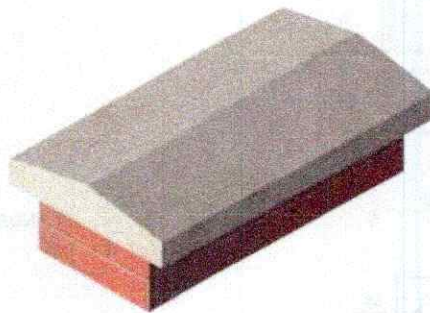

Supreme Concrete Coping Twice
Weathered - Straight

405mm wide Concrete Coping Stone

The final wall reinforcement and concrete strip foundation are to be designed by a structural engineer and suitable for the actual location and ground conditions. It is likely that the wall will have two layers of vertical reinforcement.

Please refer to the Stepoc Brochure and Installation details for further information on construction method and building details.