
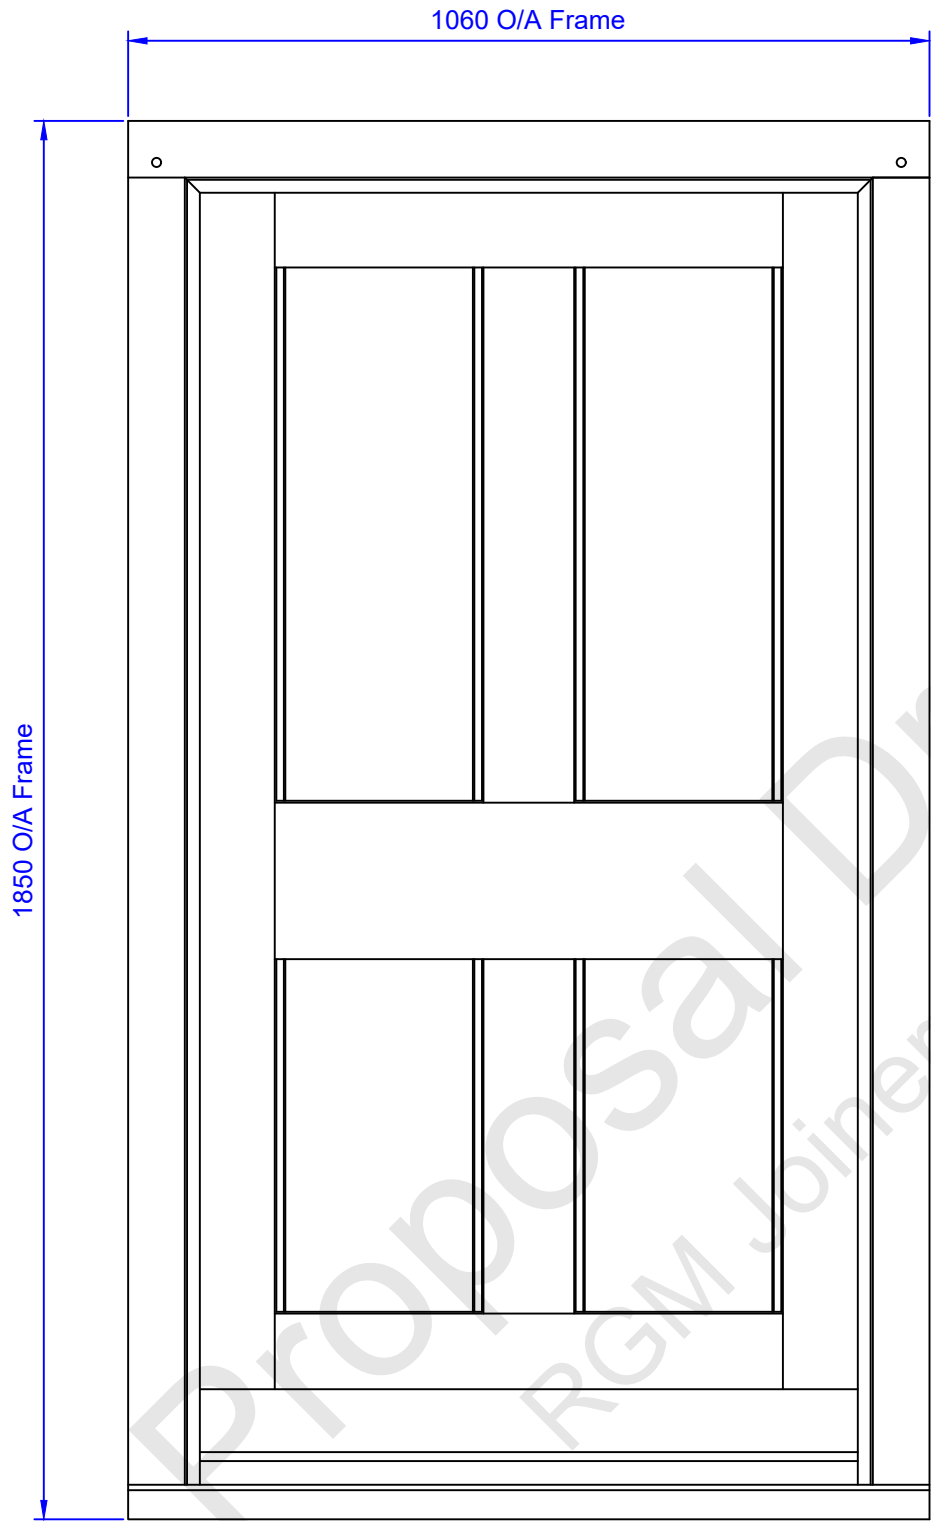
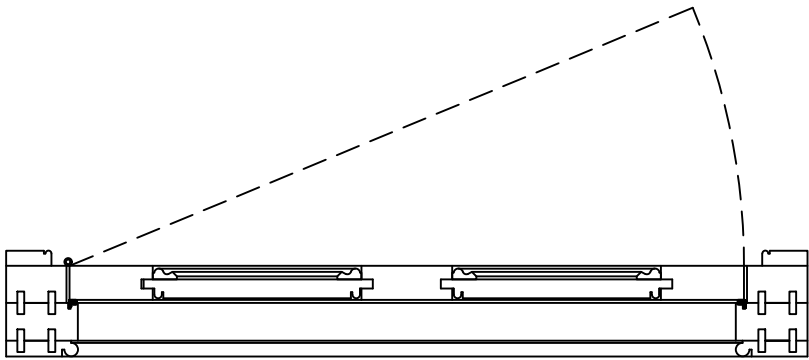


Viewed from the outside.

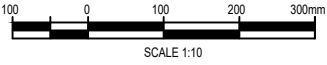

Replacement front door and frame.

The front door and frame will be manufactured from kiln dried European Oak. The door will be constructed using traditional methods, like wedged mortice and tenons. The frame will be draw bored together using Oak dowels. We have allowed for new antique brass hinges and a 5-lever sash lock. All other ironmongery is to be re-used. There will be a stainless steel water bar in the cill to stop rain ingress. They will be given two coats of Osmo clear UV protection oil.

R.G.M Joinery Sussex Ltd.				
Contract: Hamish McDonald 1 Church Gate, Horsham RH13 8PH		Date: 11/06/26		
		Drawn by: RM		
Title: Replacement Front Door		Unit D2 Rudford Industrial Estate Ford, West Sussex BN18 0BD 01903725882 RGMjoinerysussexltd@hotmail.co.uk		
Size: A3	Scale: 1:10	Drawing No. A402/A3/01		Revision A