


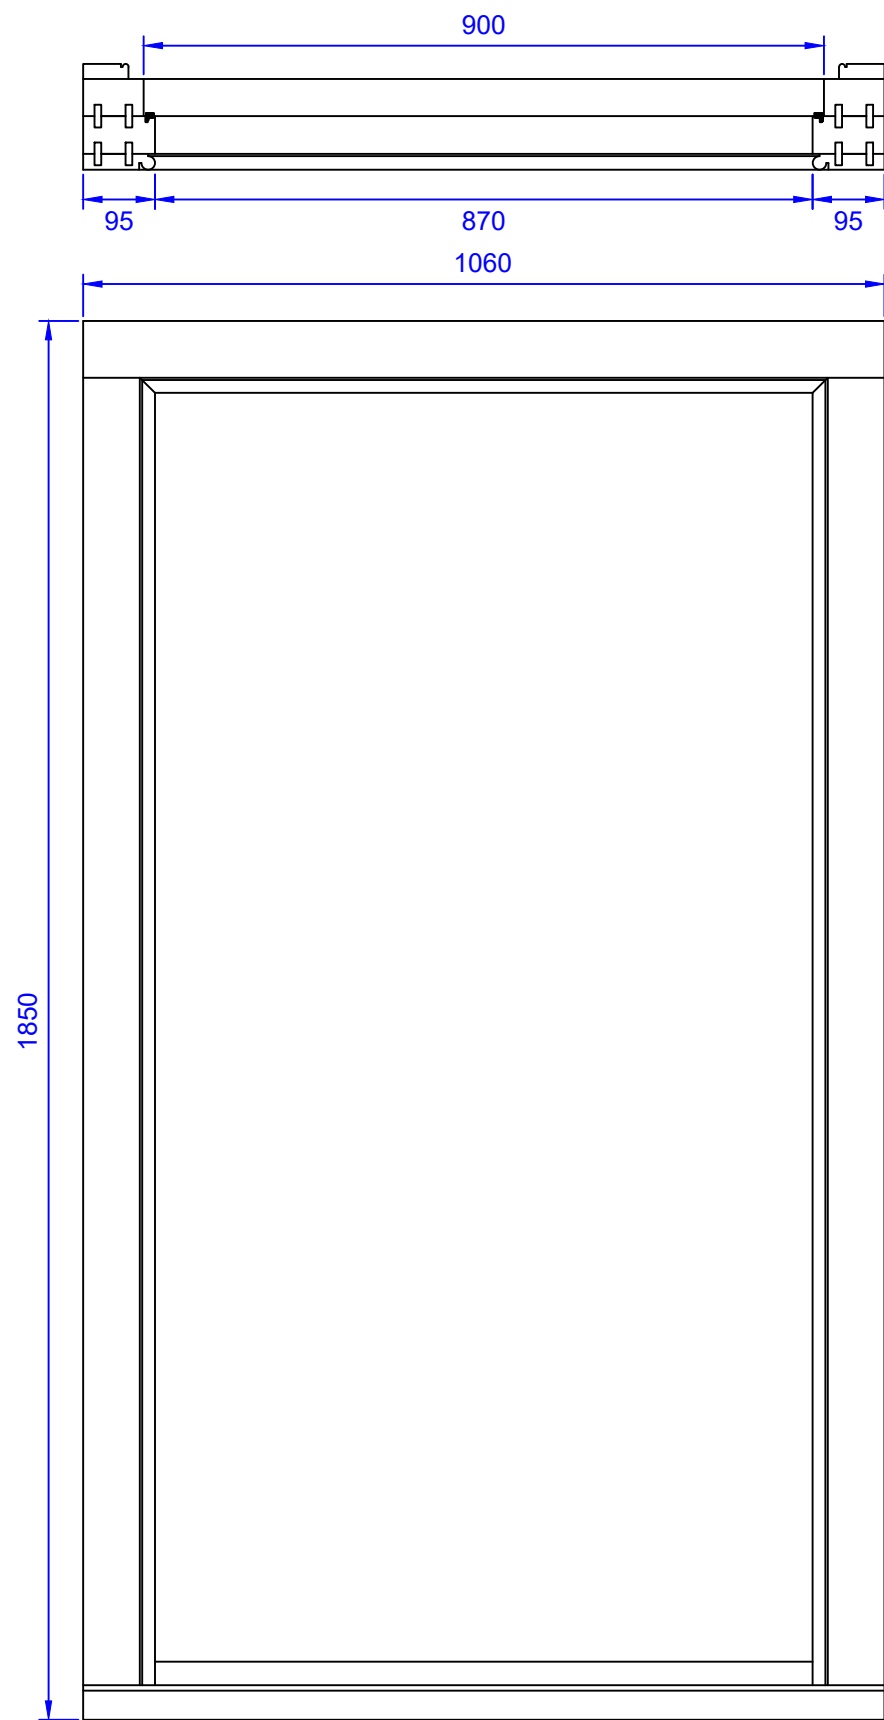
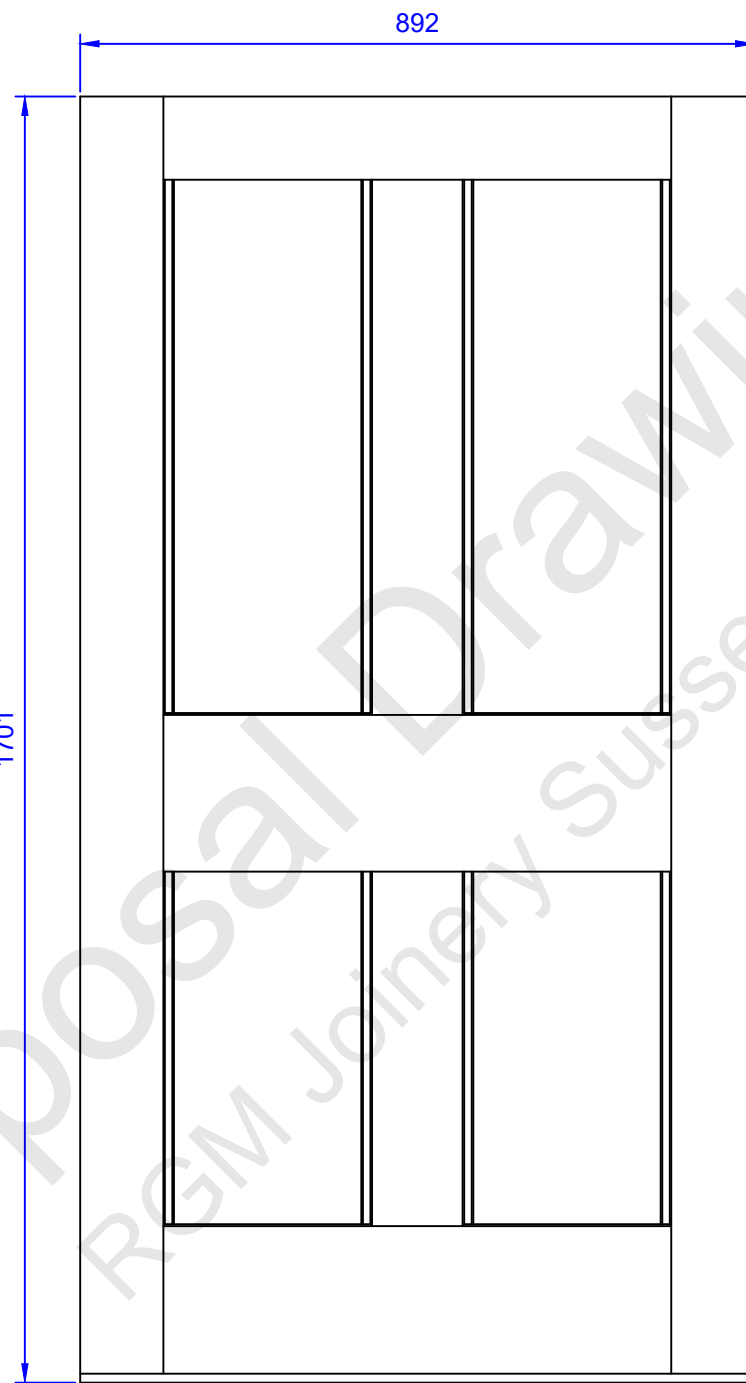
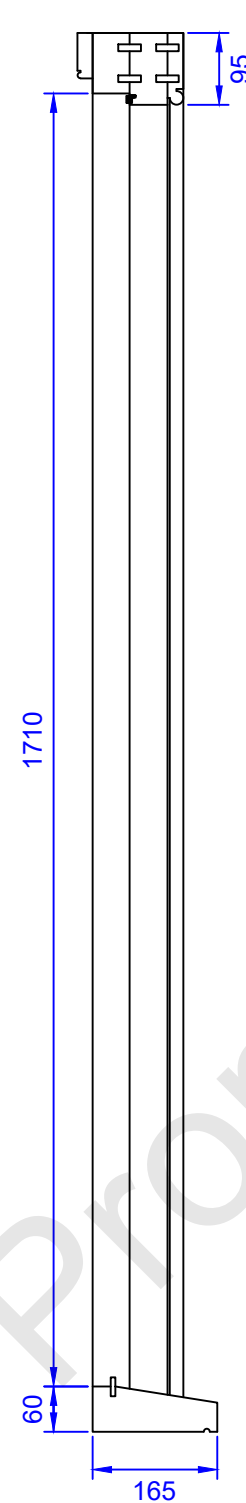


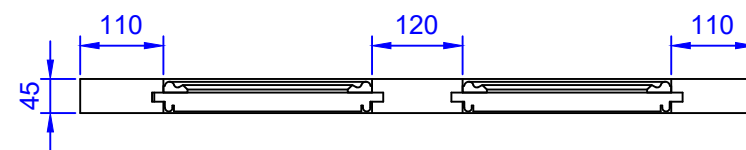

Door Frame

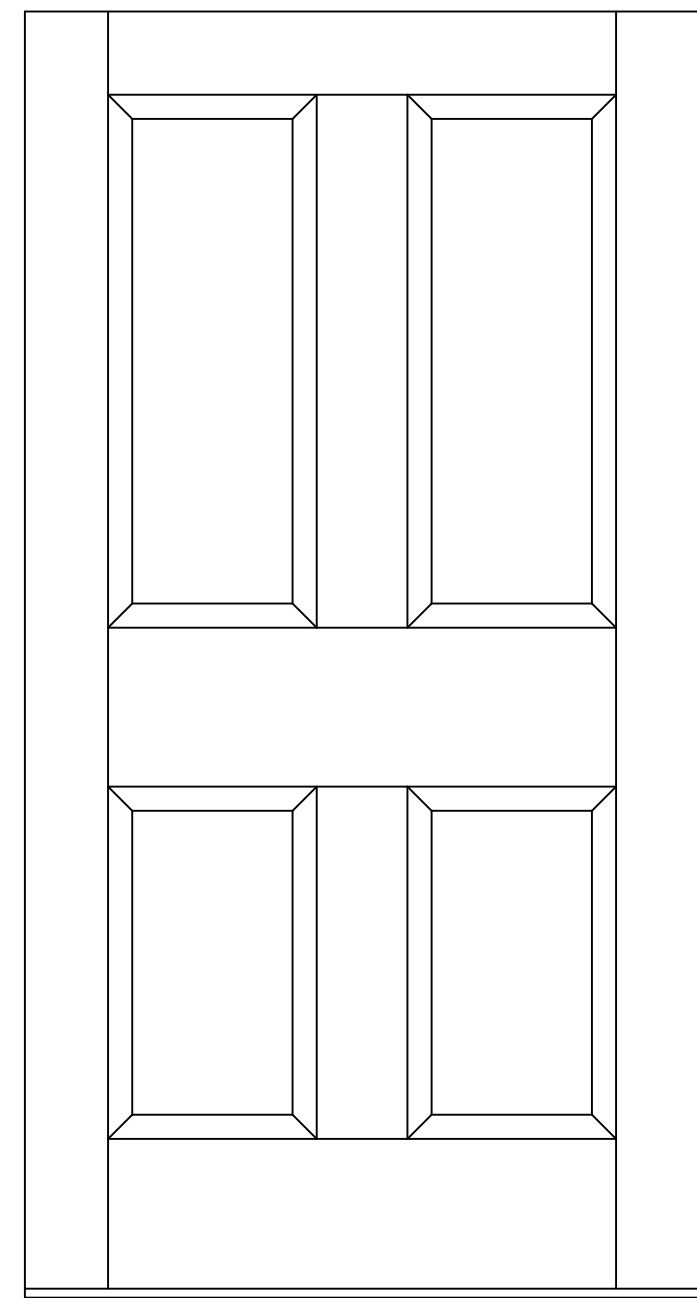

Outside door elvation

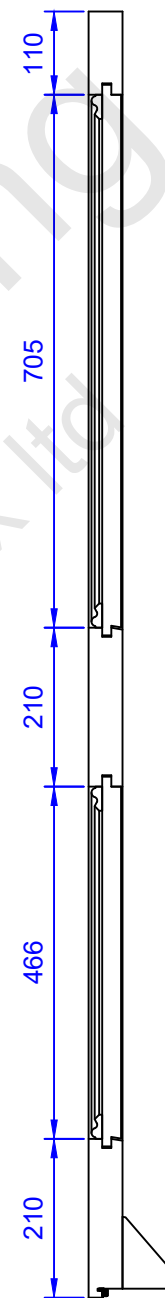

Inside door elevation

Door and Frame setting out details



R.G.M Joinery Sussex Ltd.		
Contract: Hamish McDonald 1 Church Gate, Horsham RH13 8PH	Date: 11/06/26	
	Drawn by: RM	
Title: Replacement Front Door	Unit D2 Rudford Industrial Estate Ford, West Sussex BN18 0BD 01903725882 RGMjoinerysussexltd@hotmail.co.uk	
Size: A3	Scale: 1:10	Drawing No. A402/A3/02
		Revision A