



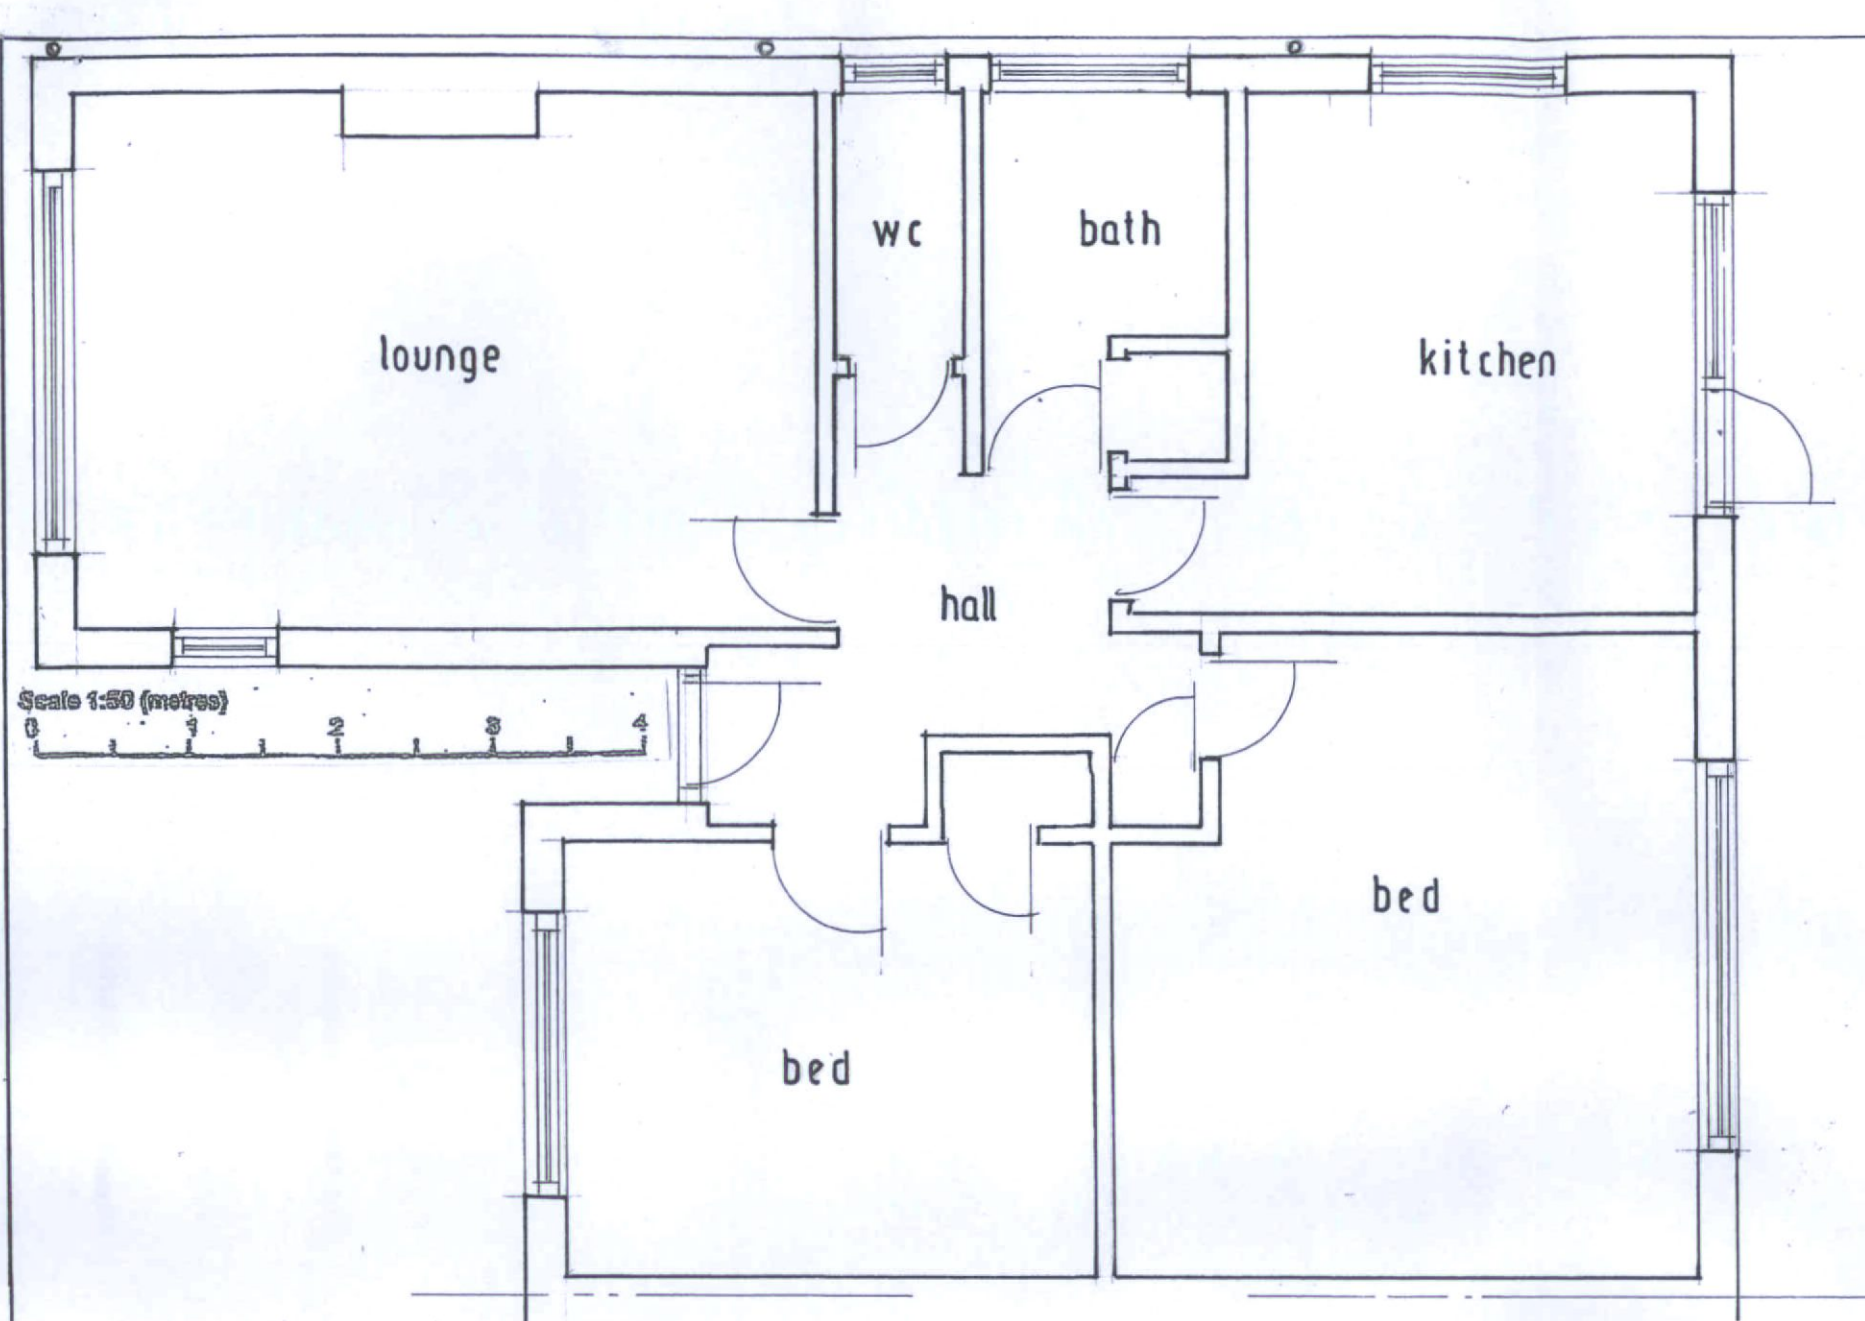


GROUND FLOOR PLAN. 1:50.

ELEVATIONS. 1:100.

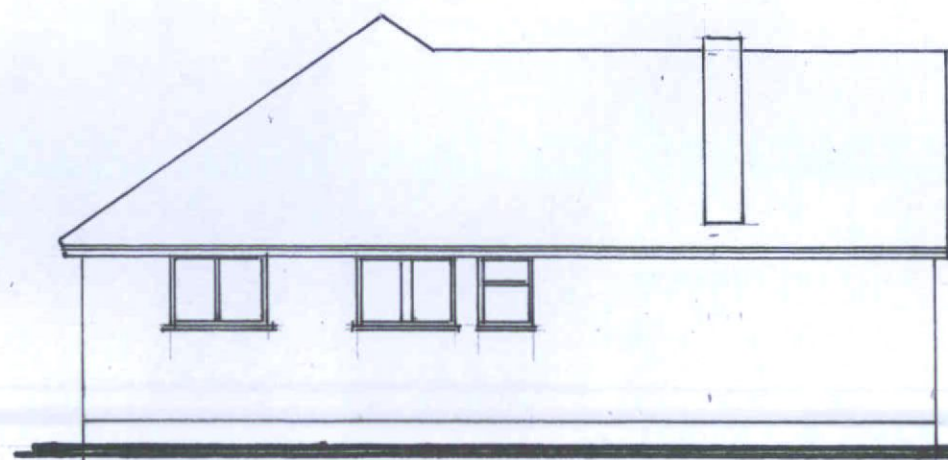

SOUTH WEST.

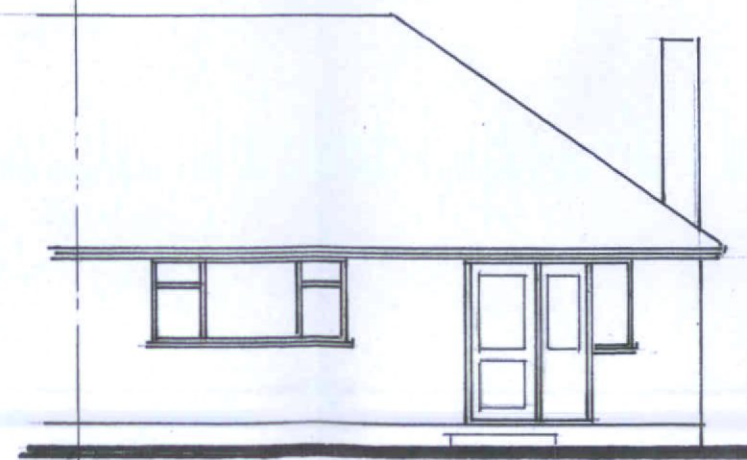

NORTH WEST.



**MRS. A. FROST,
5, FLETCHERS CLOSE,
HORSHAM.**

**EXTENSION – EXISTING PLAN &
& ELEVATIONS.**

ALAN RYRIE.

Telephone; 01293 516404.

AF 01.