


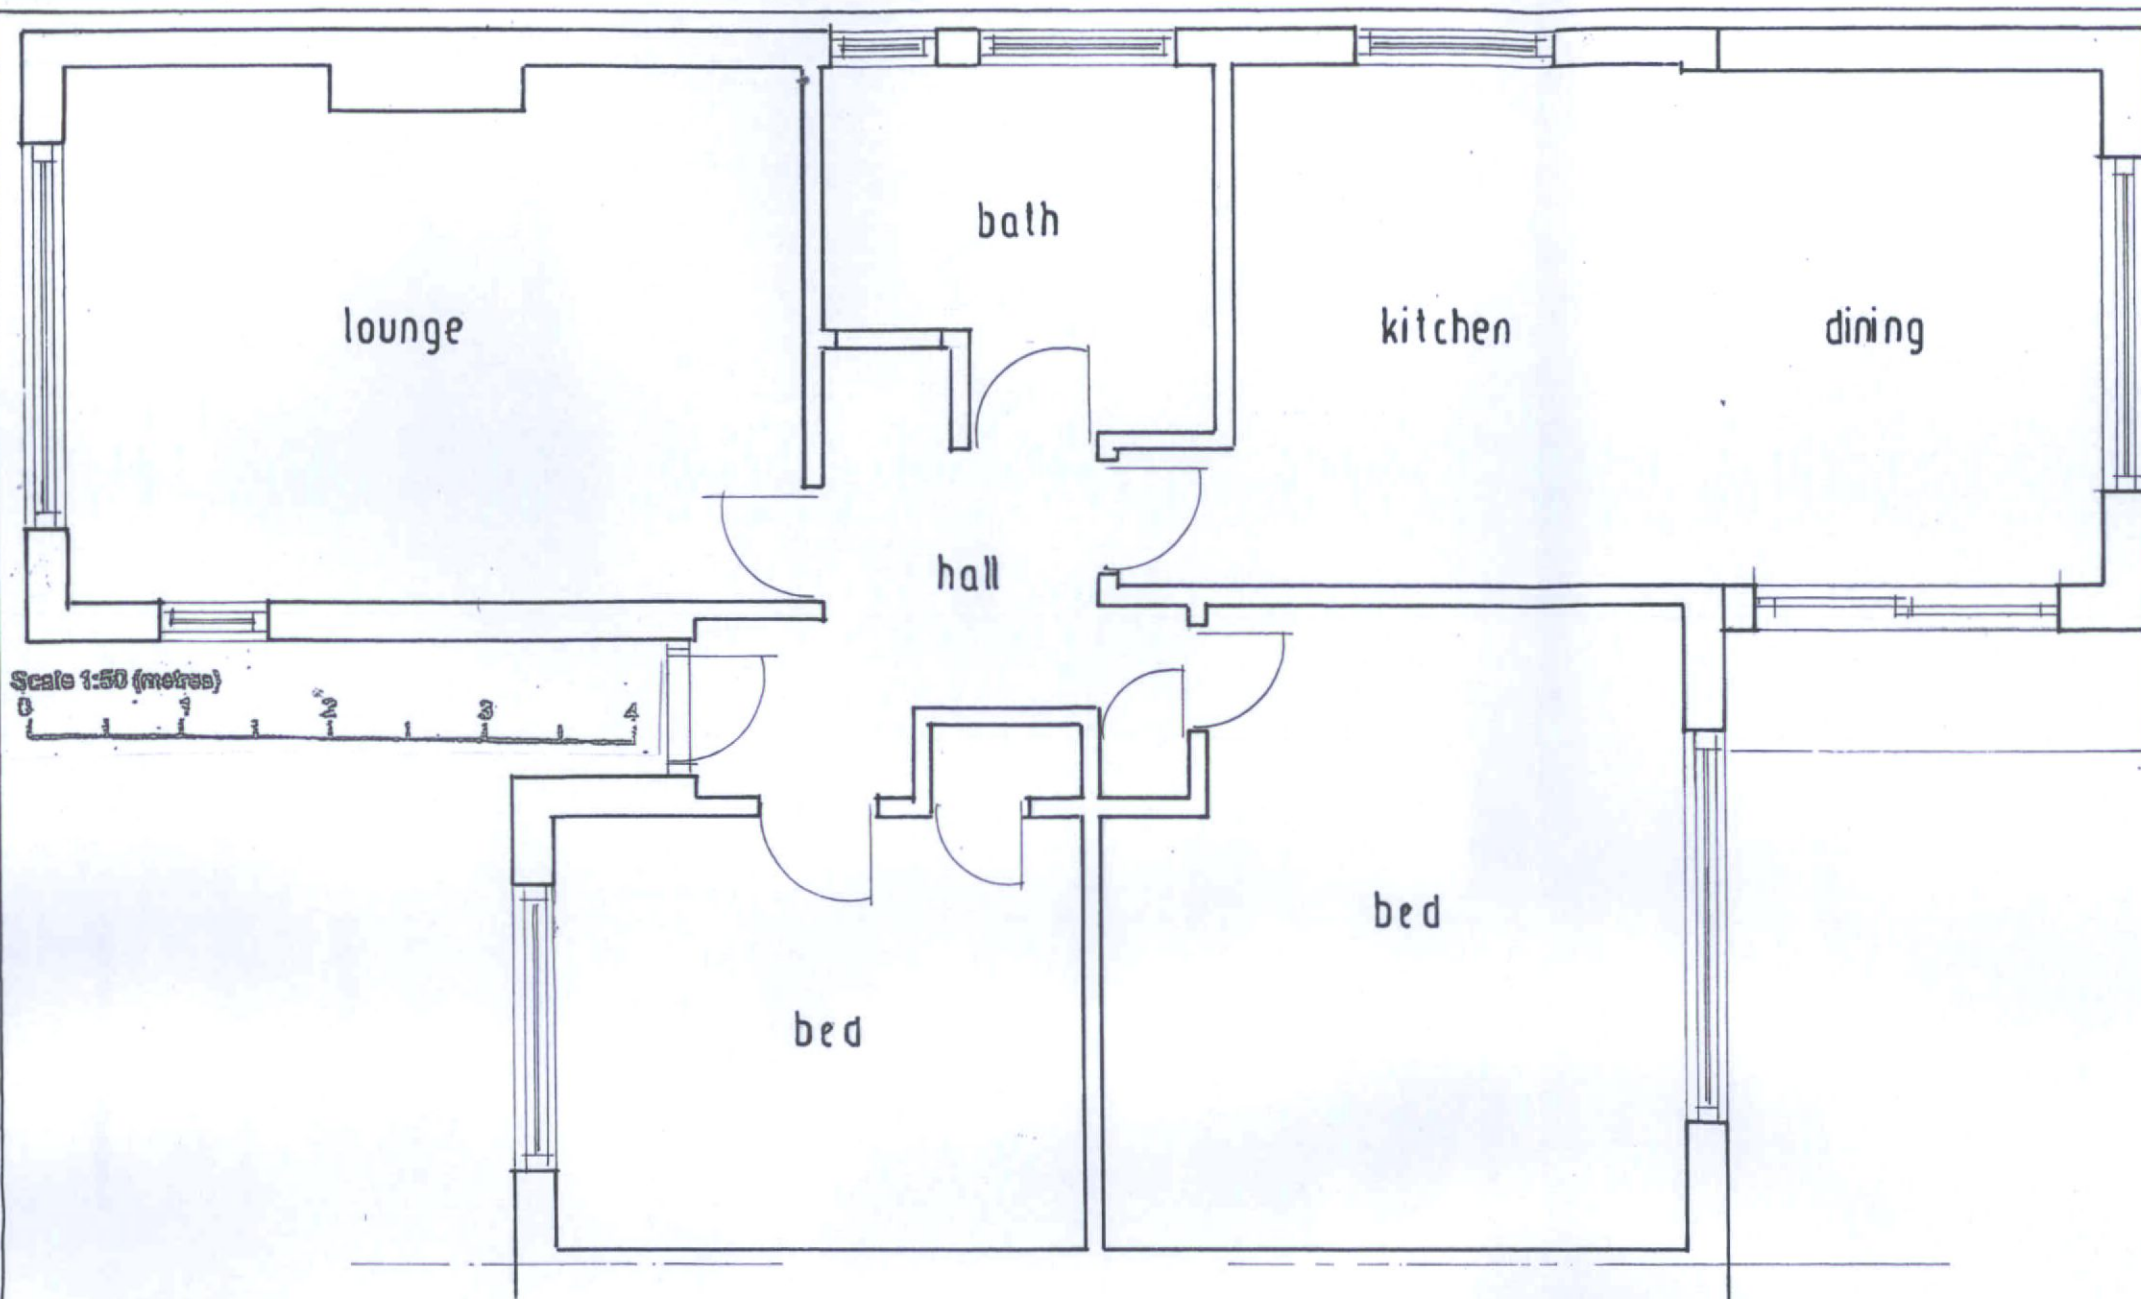

NOTE; All external materials to match existing
As near as possible in colour and texture.


GROUND FLOOR PLAN. 1:50.
ELEVATIONS. 1:100.




SOUTH WEST.



NORTH WEST.

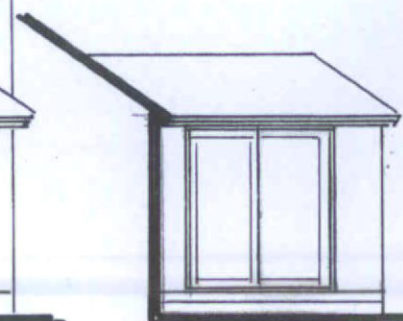

SOUTH EAST.

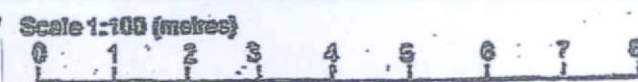

MRS. A. FROST,
5, FLETCHERS CLOSE,
HORSHAM.

**EXTENSION – PROPOSED PLAN &
& ELEVATIONS.**

ALAN RYRIE.

Telephone; 01293 516404.

AF 02.