
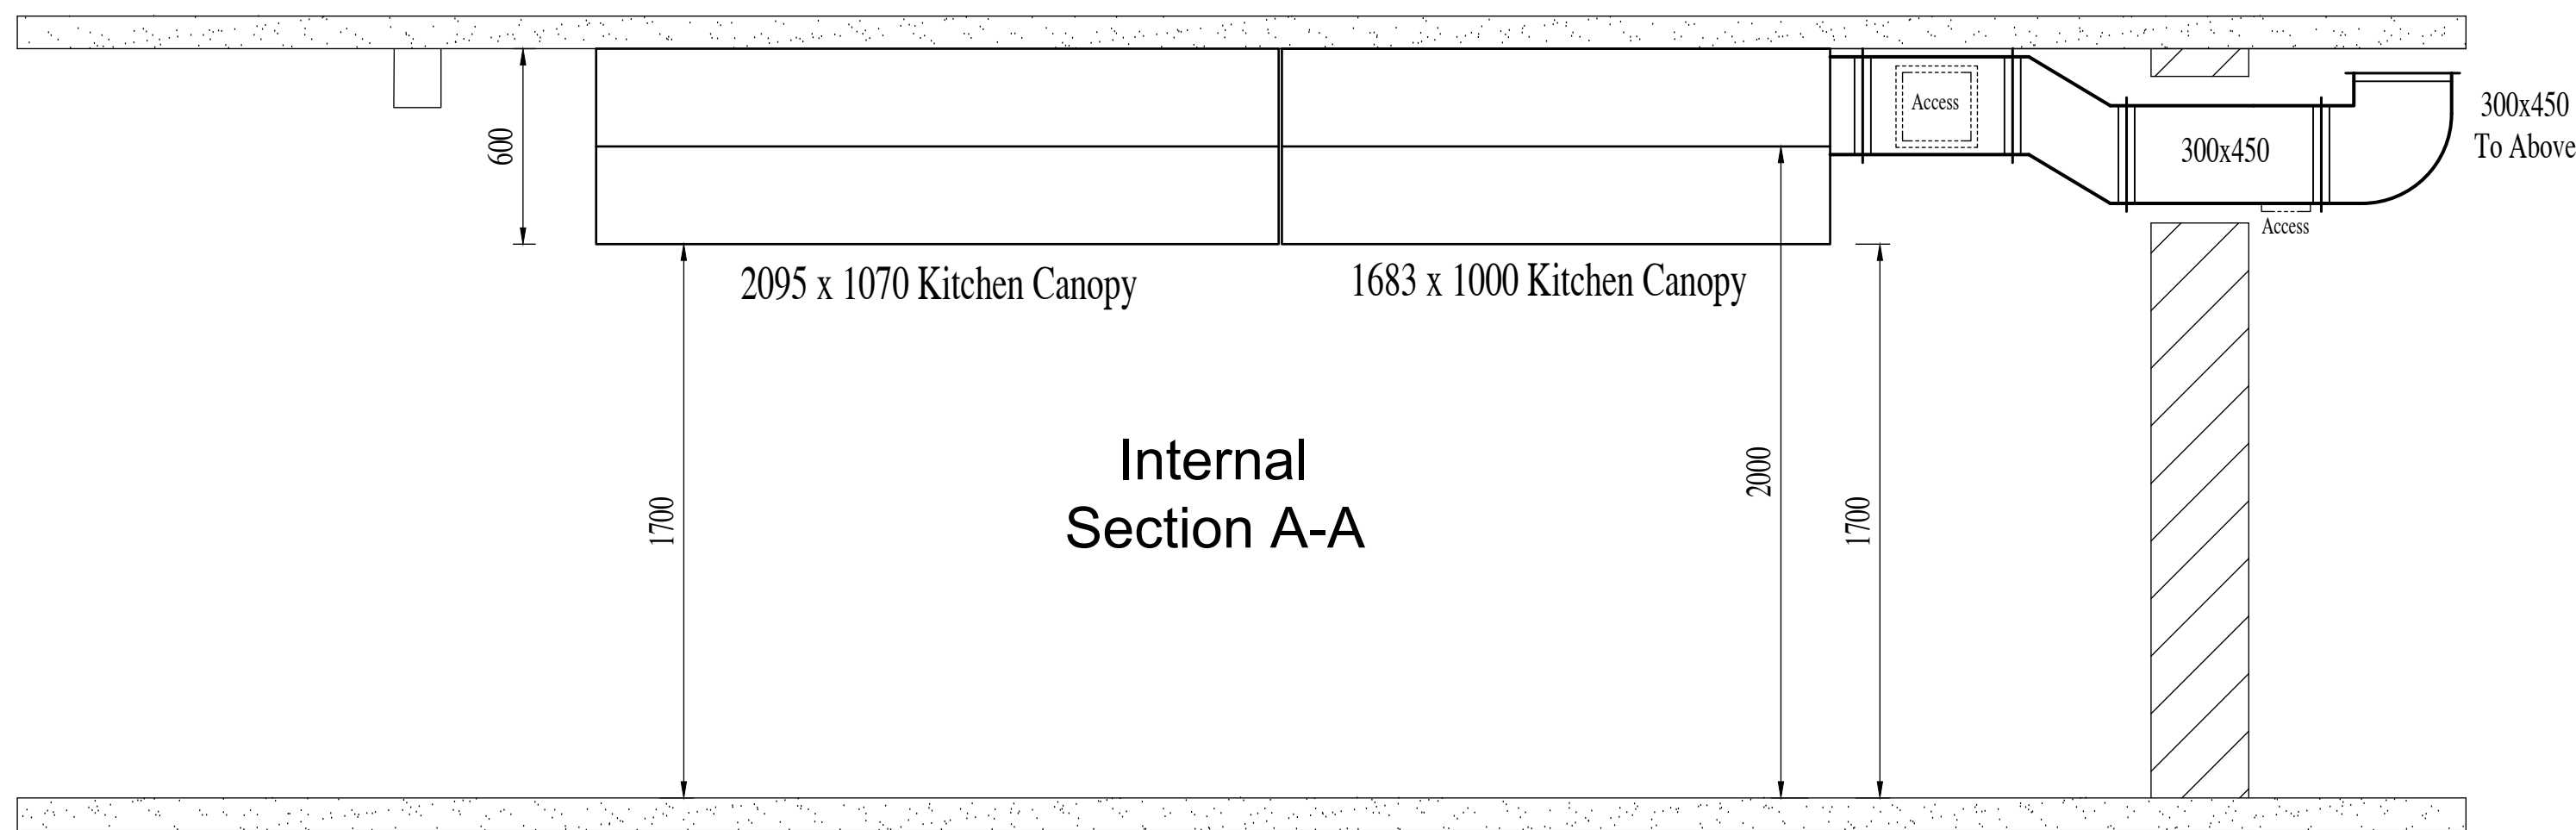


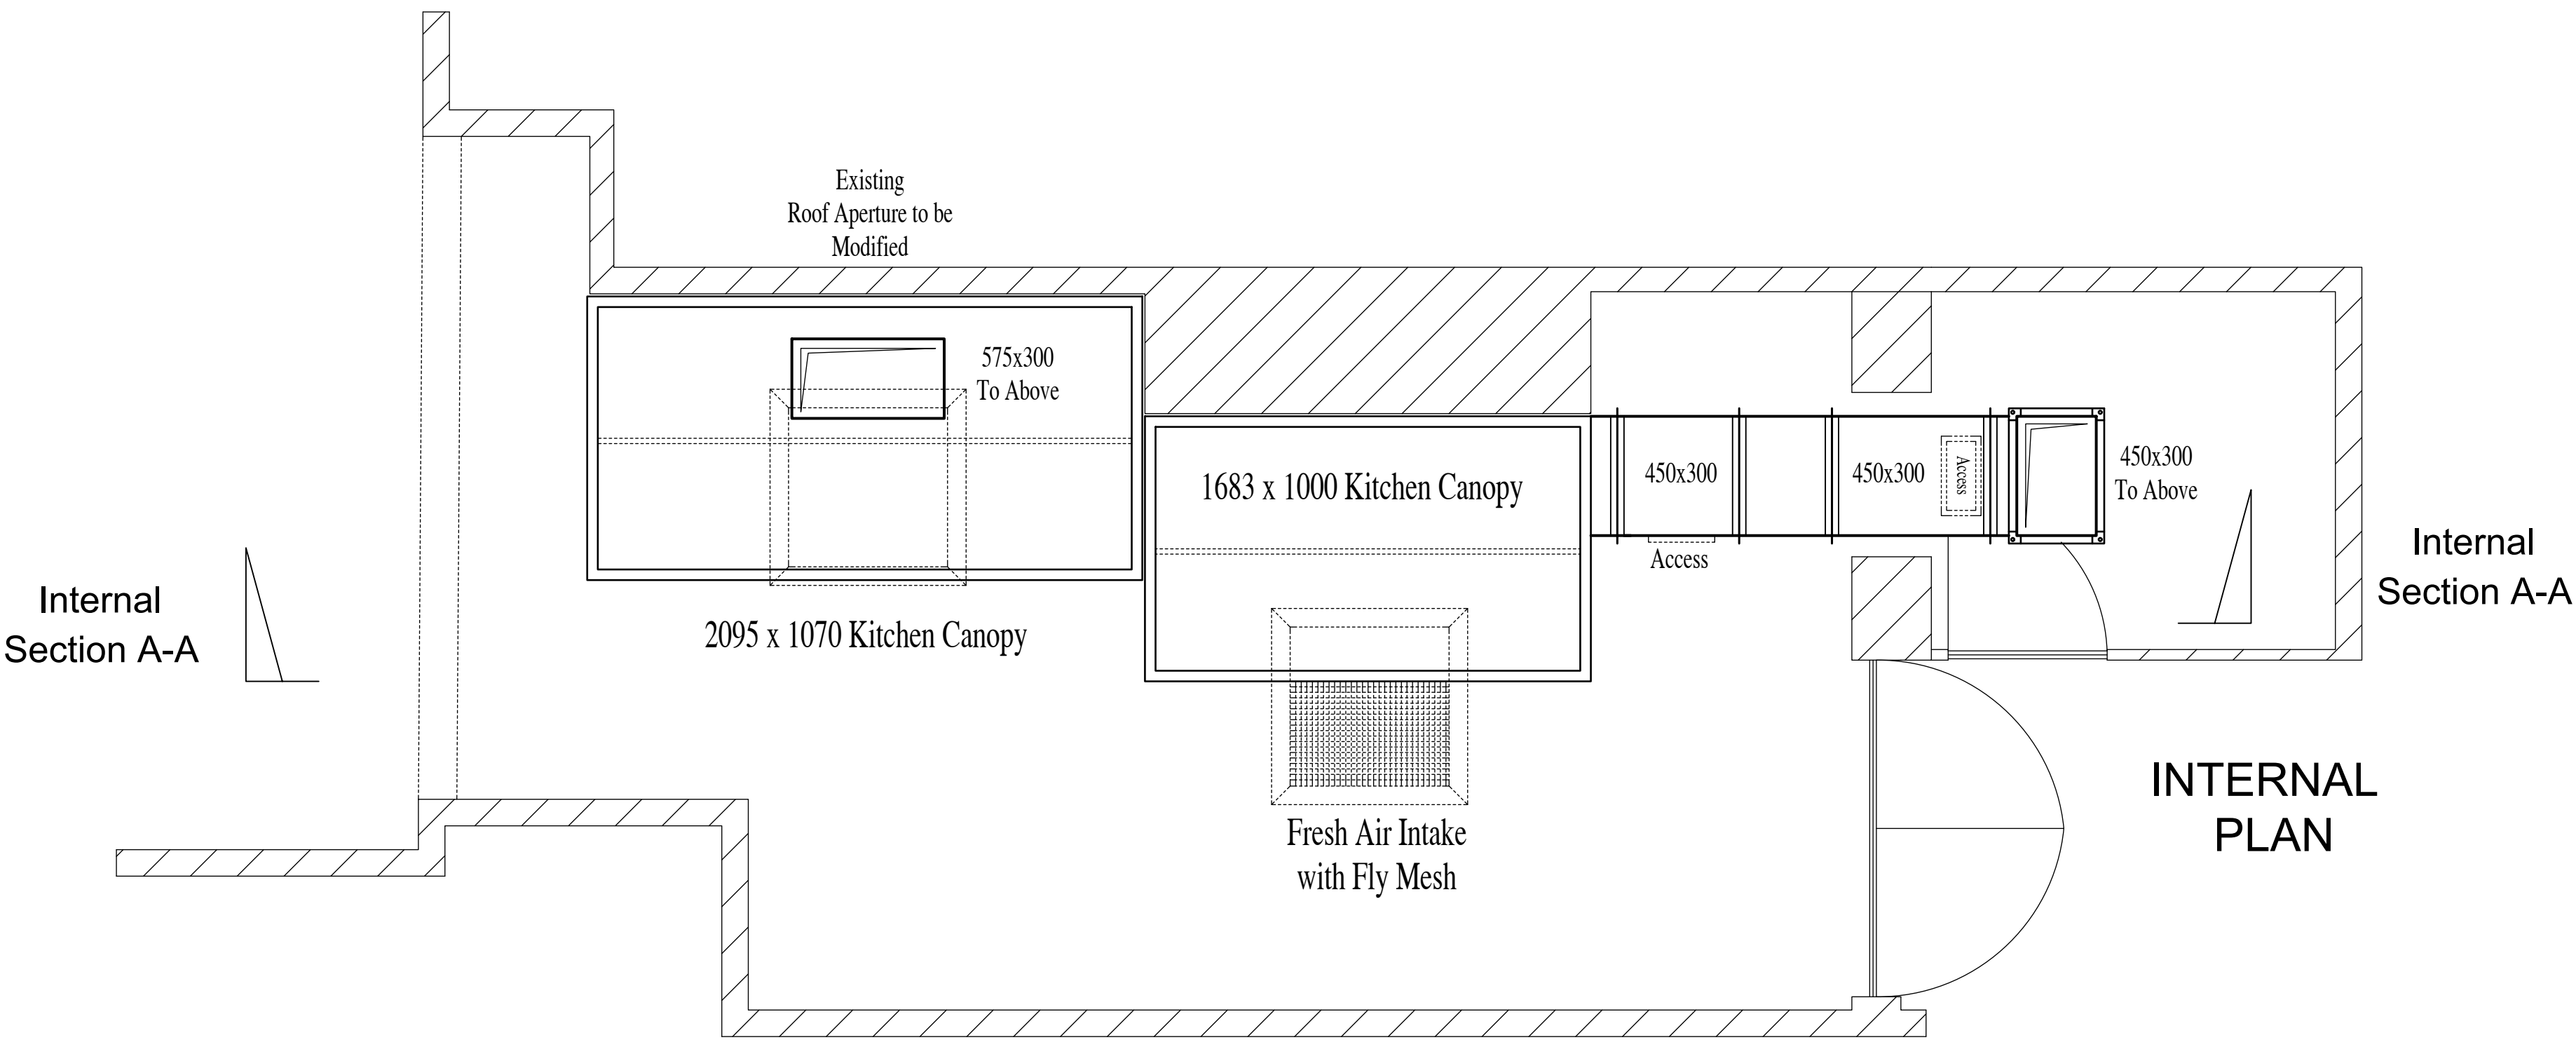

THIS DRAWING IS COPYRIGHT.
DO NOT SCALE, SITE DIMENSIONS TO BE TAKEN.

FOR APPROVAL

REV	DATE	MODIFICATION
-----	------	--------------

MAIDENBOWER SHEETMETAL LTD.
The Barn,
Stantons Hall Farm,
Eastbourne Road,
Blindley Heath,
Surrey, RH7 6LG.

Tel No: 01342-837144 Fax No. 01342-837956
E-Mail: martin@maidenbowersheetmetal.co.uk

PROJECT

25 East Street
Horsham

TITLE

Proposed Kitchen Ventilation
Internal Plan / Section A-A

Date 08.07.2026	Drawn AJG	Scale 1:20@A1	Drg. N° M4302 01
--------------------	--------------	------------------	---------------------