



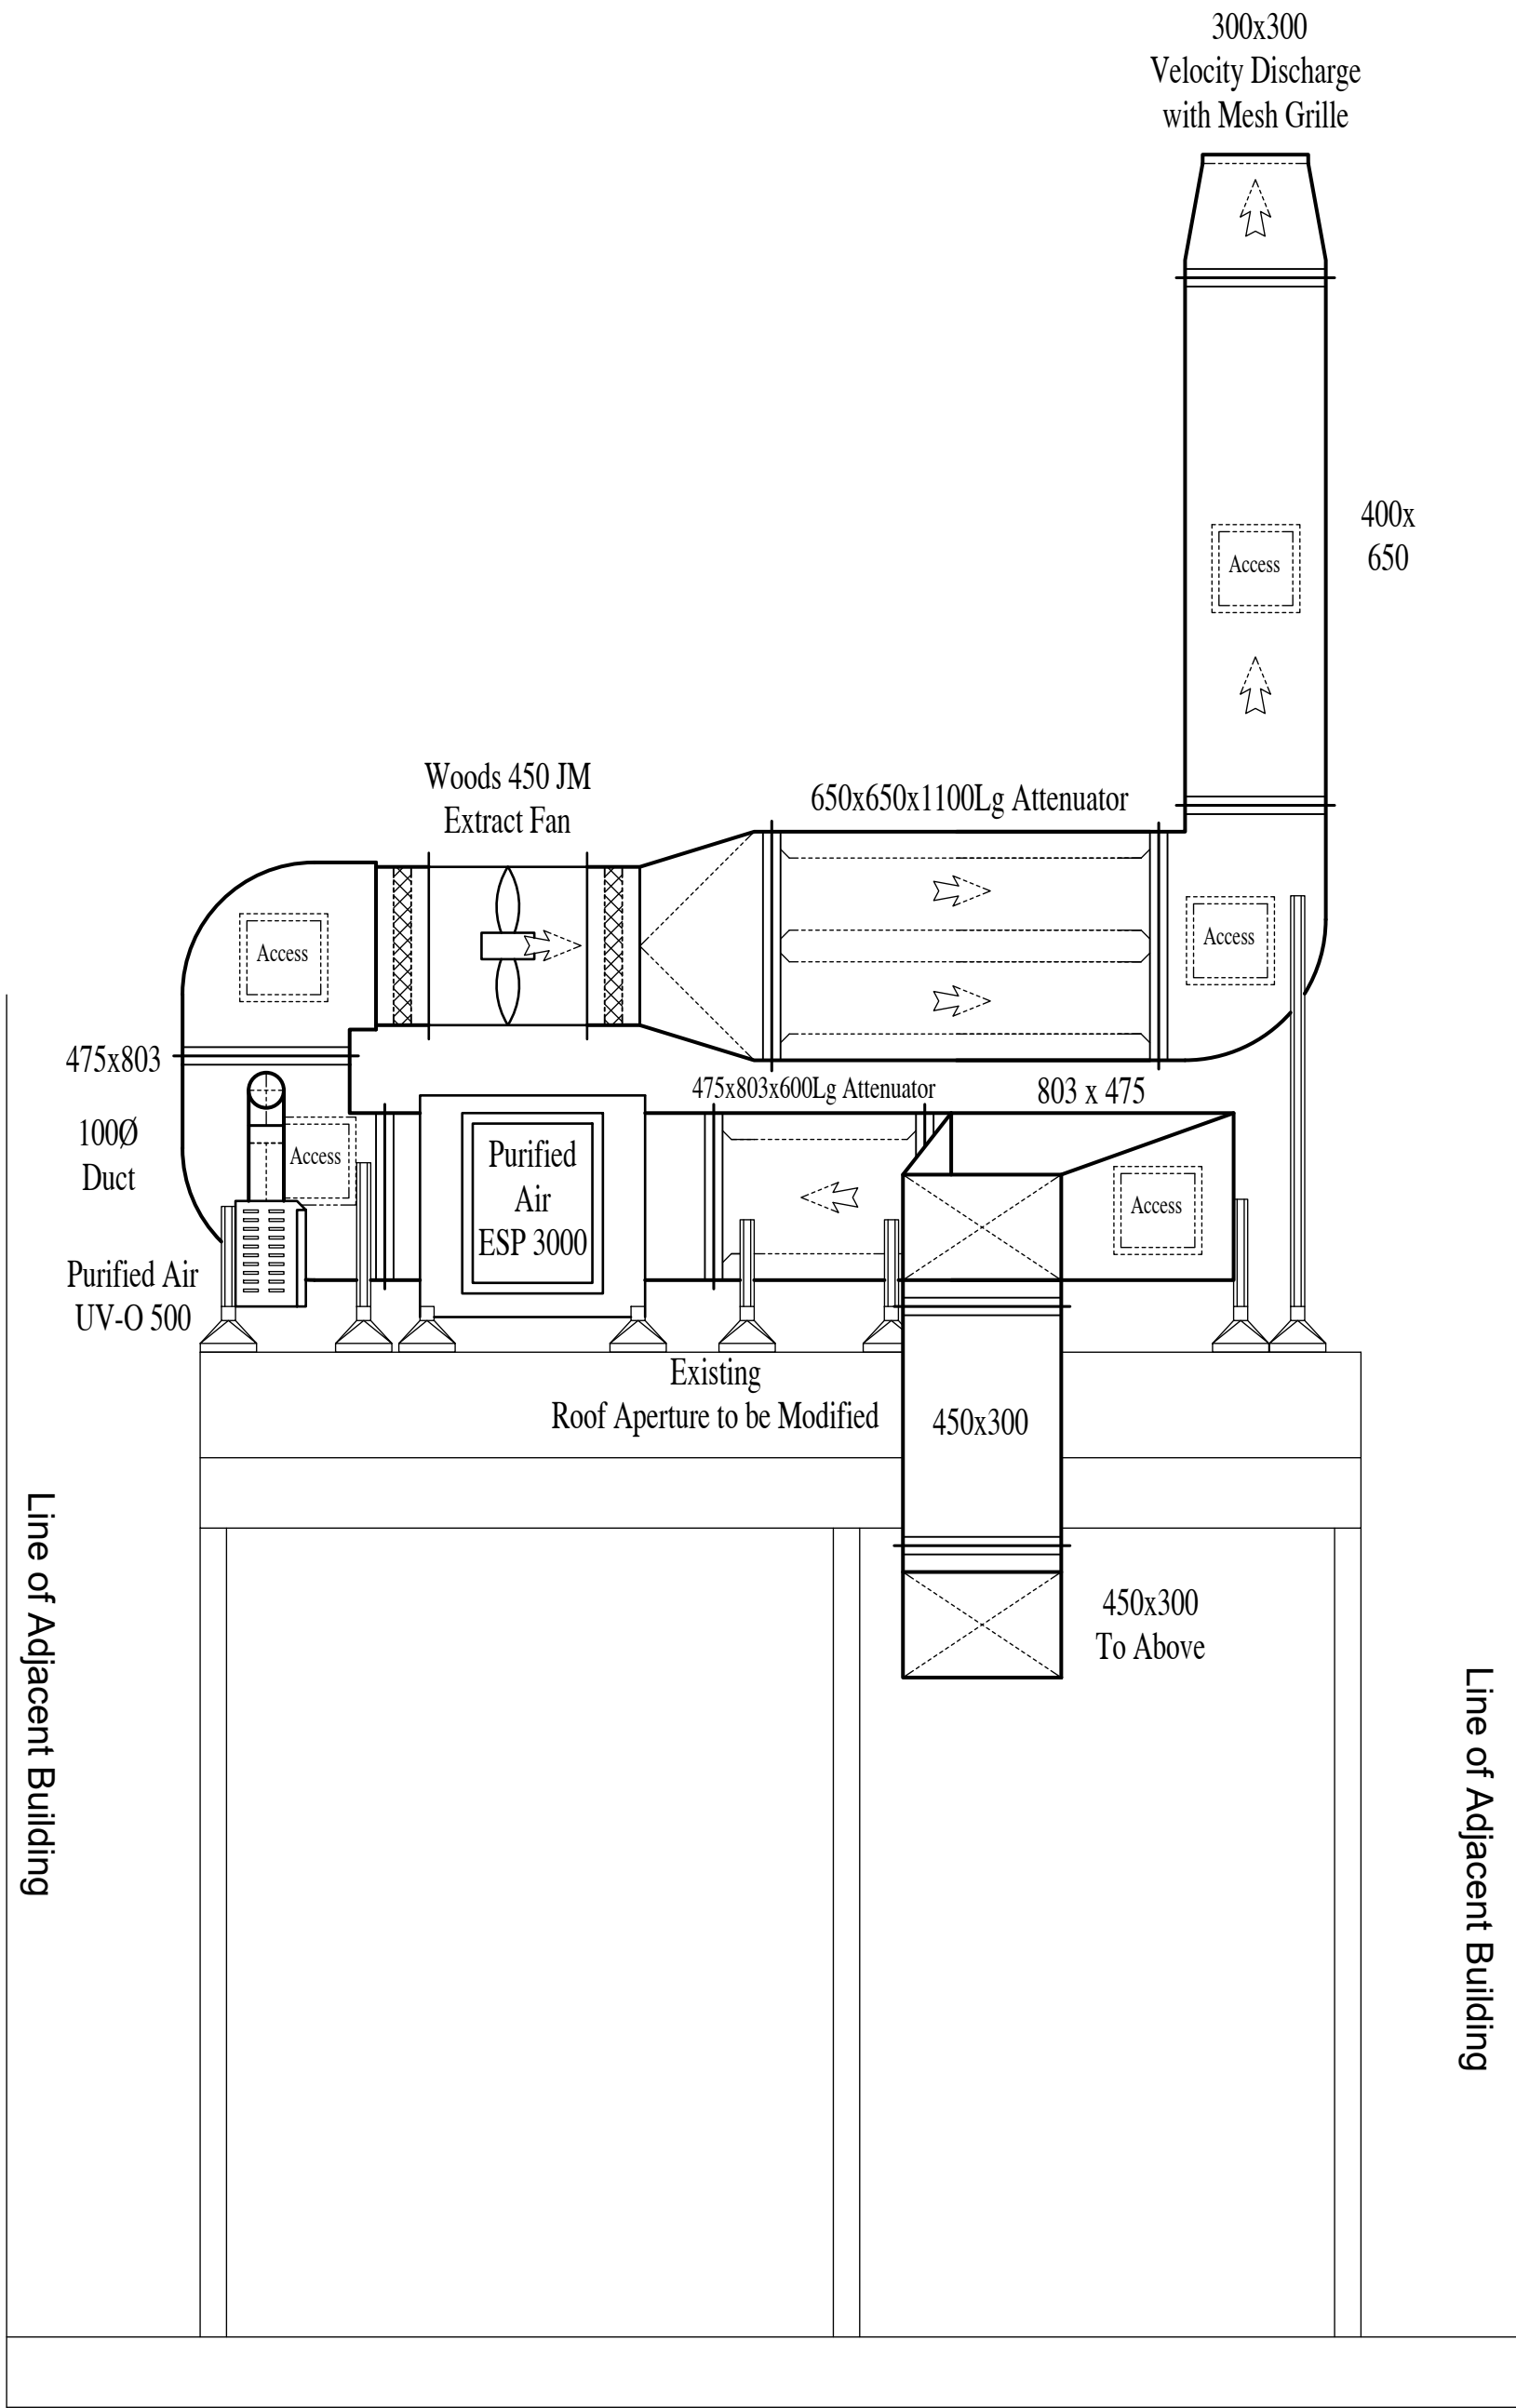


Section B - B

Note:
All Attenuators
c/w Removable Pods
for Cleaning

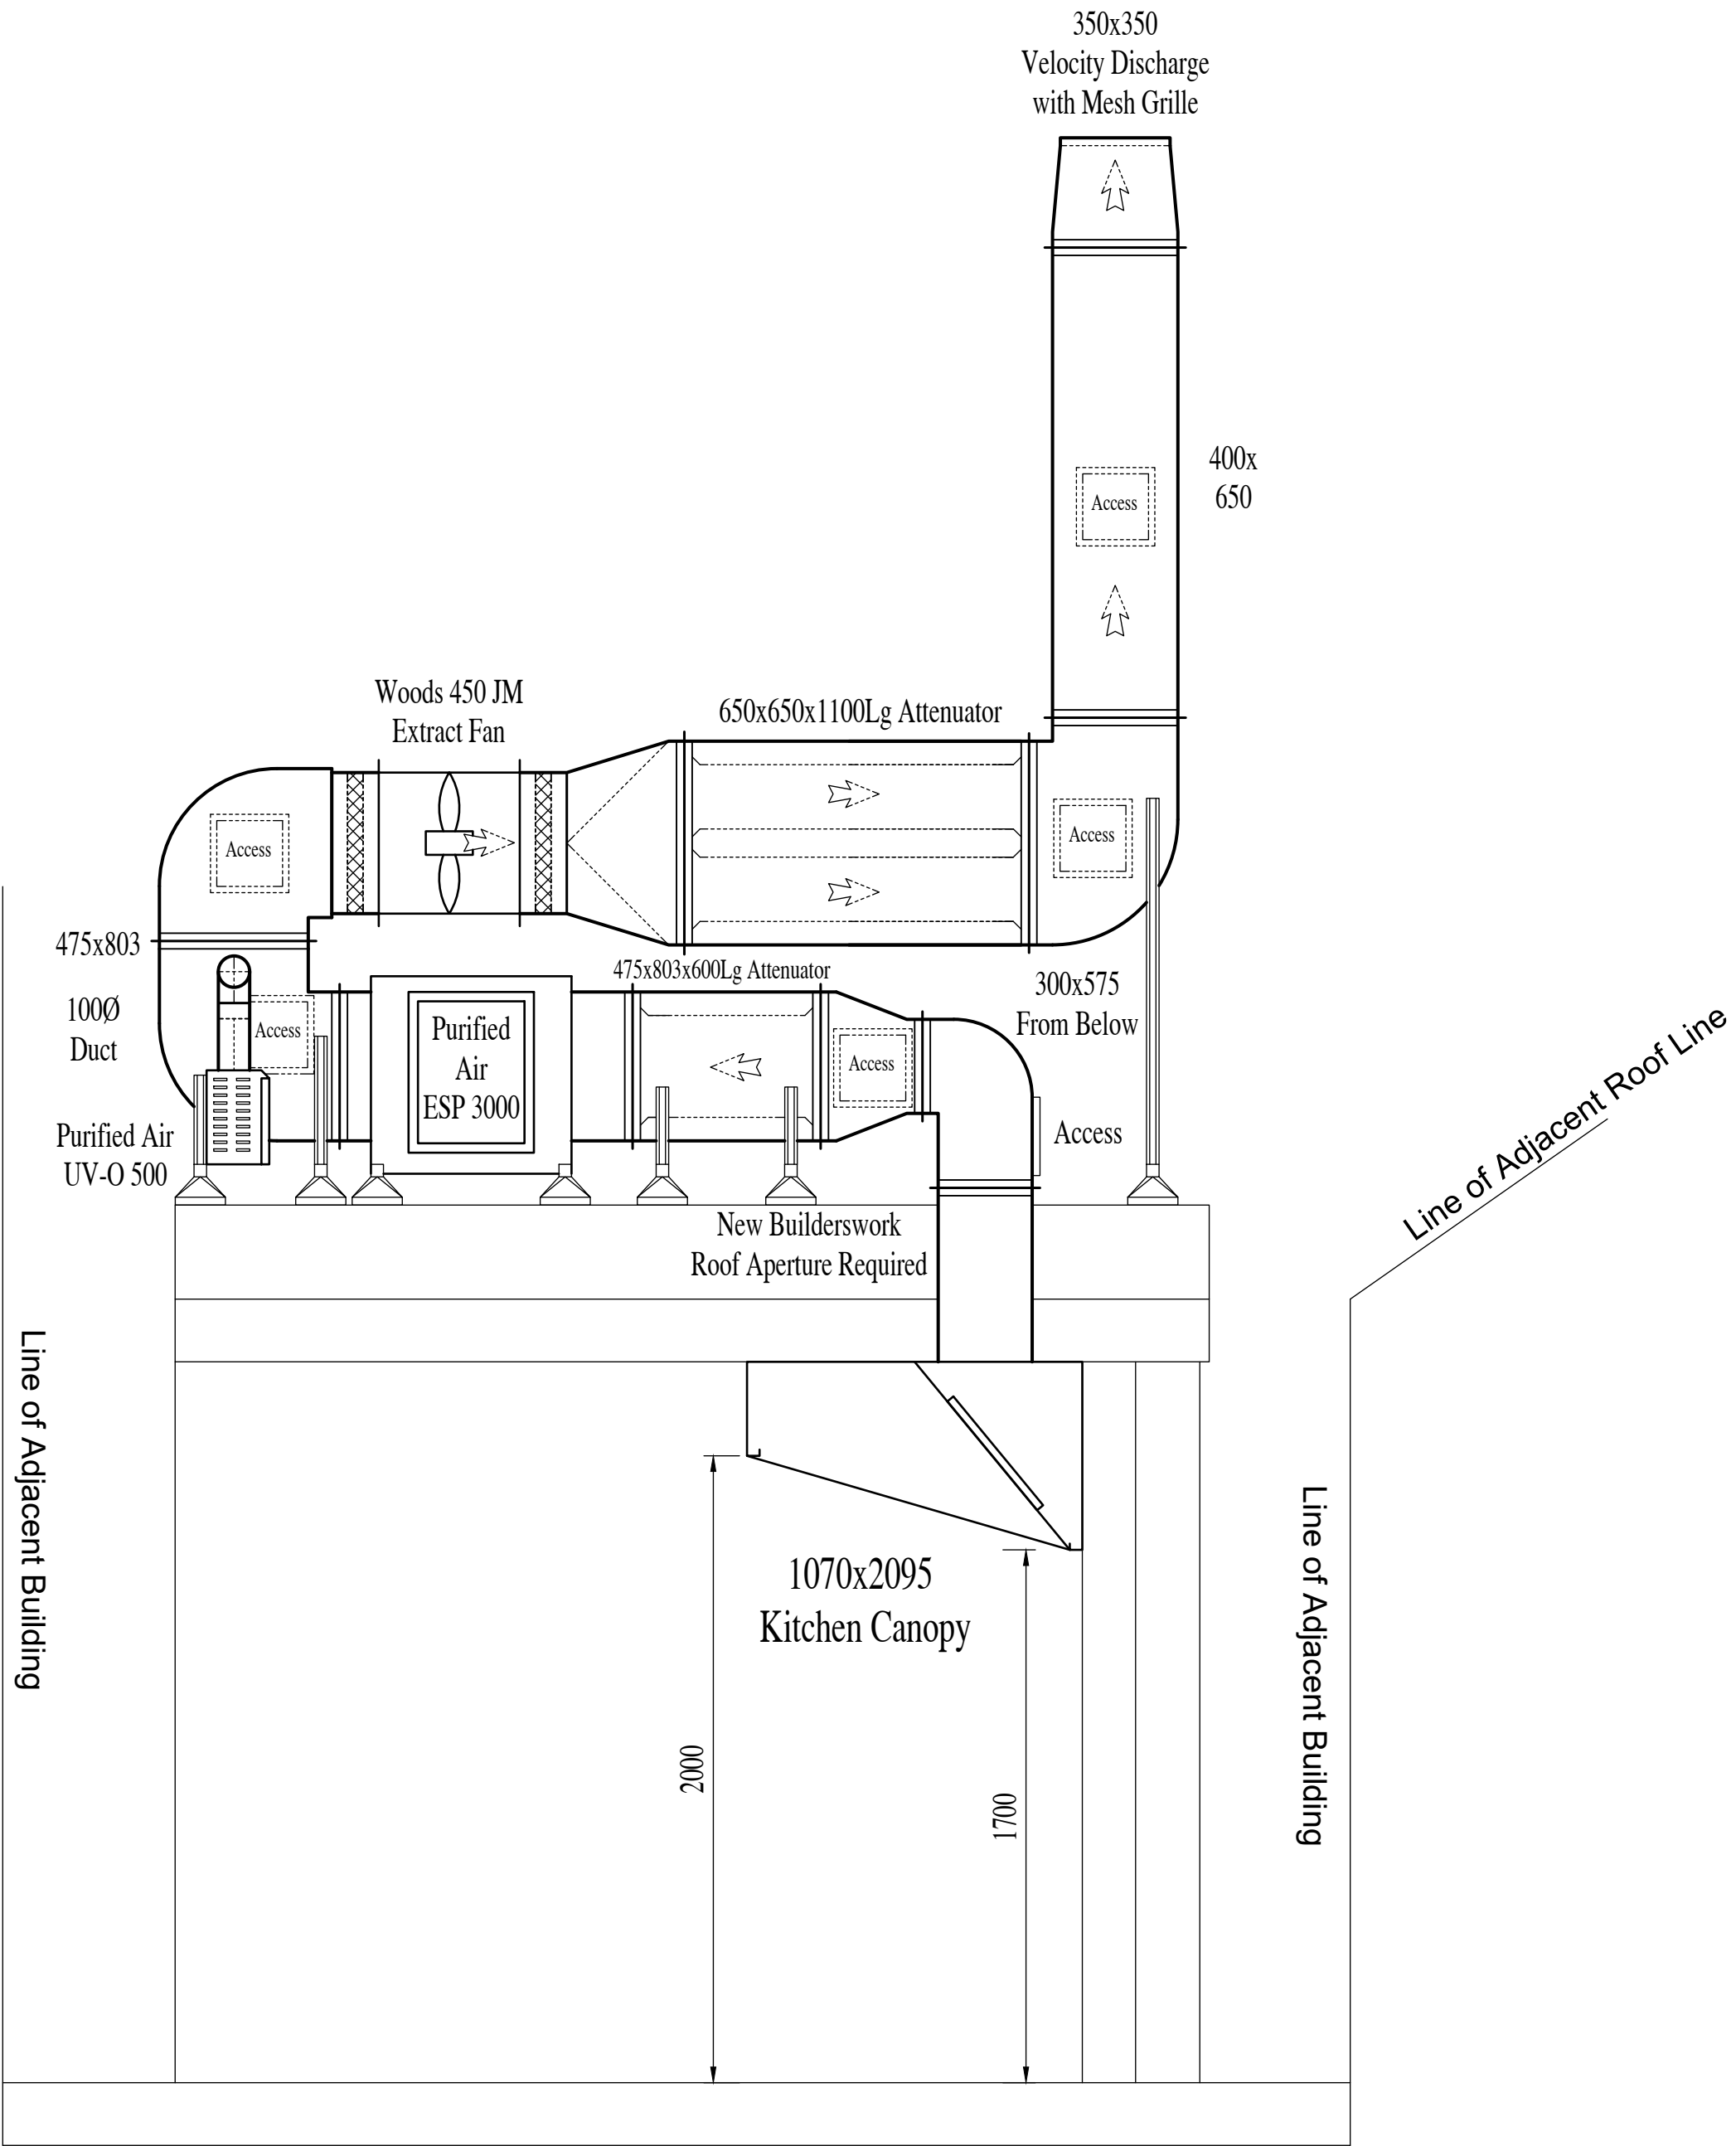

Section C - C

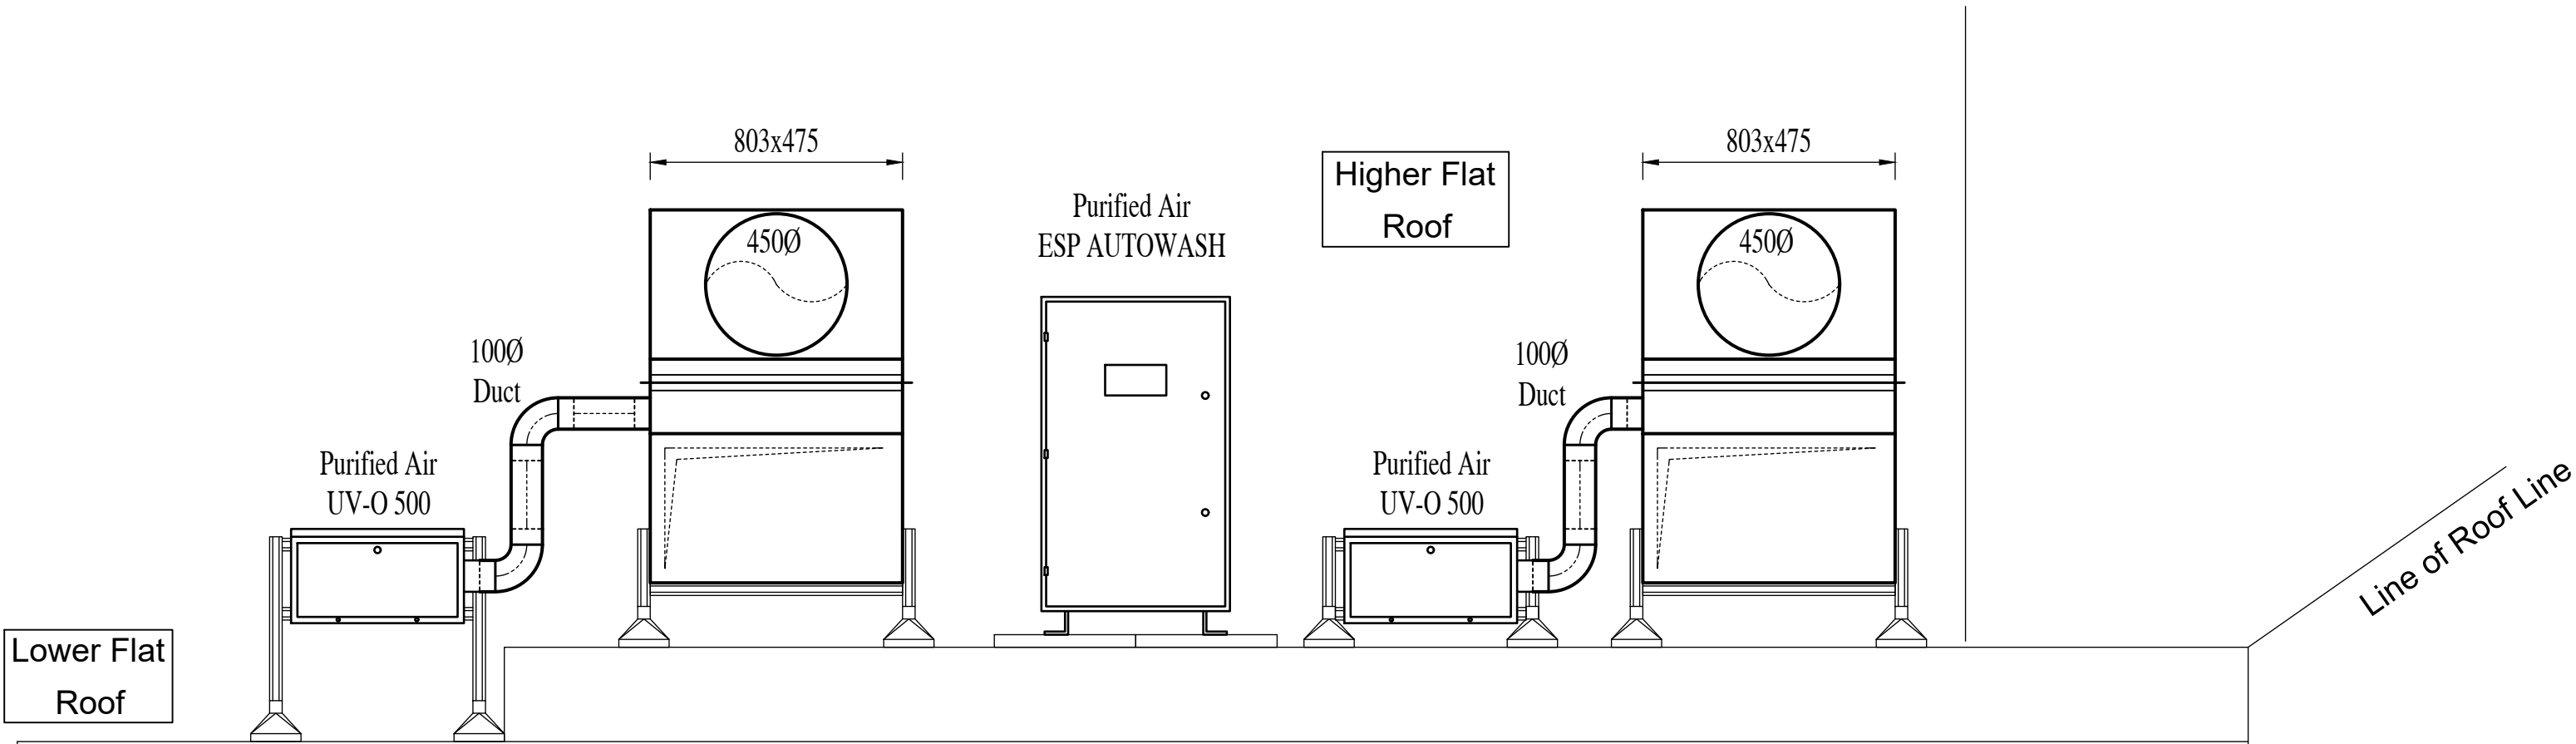

Section D - D

THIS DRAWING IS COPYRIGHT.
DO NOT SCALE, SITE DIMENSIONS TO BE TAKEN.

FOR APPROVAL

REV	DATE	MODIFICATION
MAIDENBOWER SHEETMETAL LTD. The Barn, Stantons Hall Farm, Eastbourne Road, Blindley Heath, Surrey, RH7 6LG. Tel No: 01342-837144 Fax No. 01342-837956 E-Mail: martin@maidenbowersheetmetal.co.uk		

PROJECT

25 East Street
Horsham

TITLE

Proposed Kitchen Ventilation
External Sections B-B,C-C & D-D

Date 08.07.2026	Drawn AJG	Scale 1:20@A1	Drg. N° M4302 03
--------------------	--------------	------------------	---------------------