
Key
Grass
Shrubs
Hedge
Tree - Class A
Tree - Class B
Tree - Class C
Tree - Class U
Tree Bole
RPA of tree to be retained
RPA of tree to be removed
Construction Exclusion Zone (CEZ)
Ground Protection
Tree Protection Fencing
No-dig surfacing

0 5 10 m

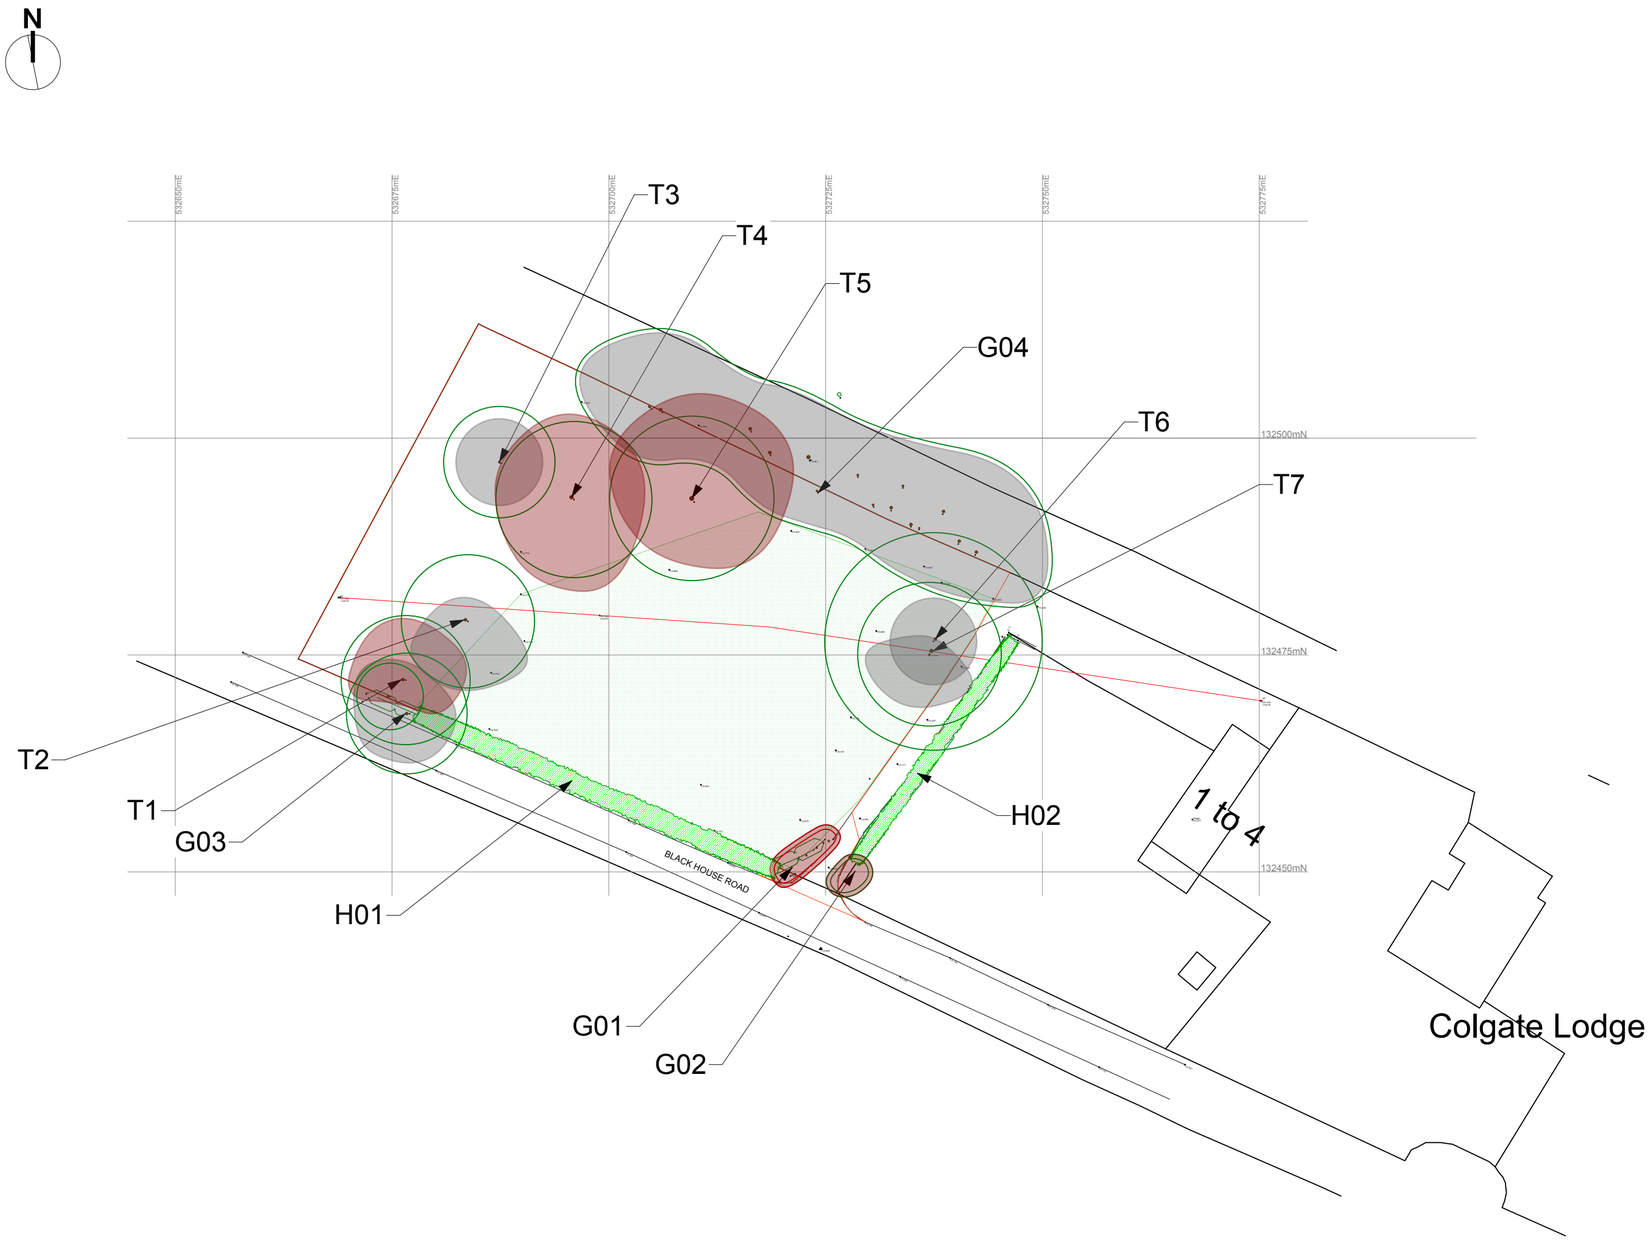

1 Tree Survey
Scale: 1:500

No.	Date	Revision Notes	Zone	Approvals	No.	Date	Issue Notes

Design Firm: Barry Holdsworth Ltd	Project Title: Land by Blackhouse Road Colegate RH13 6HS	Project Manager	Project ID: Tree Survey
		Drawn By: Barry Holdsworth	Scale: 1:500 @A2
		Reviewed By	Drawing No.: Sht-1
Consultant: Barry Holdsworth 07968 298385	Drawing Title: Tree Survey	Date: 27/05/2026	of 1
		CAD File Name	