

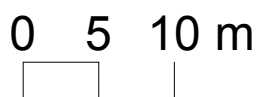



Key

- Grass
- Shrubs
- Hedge
- Tree - Class A
- Tree - Class B
- Tree - Class C
- Tree - Class U
- Tree Bole
- RPA of tree to be retained
- RPA of tree to be removed
- Construction Exclusion Zone (CEZ)
- Ground Protection
- Tree Protection Fencing
- No-dig surfacing

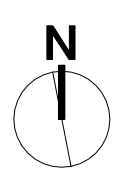

1 **Tree Protection Plan**
Scale: 1:500

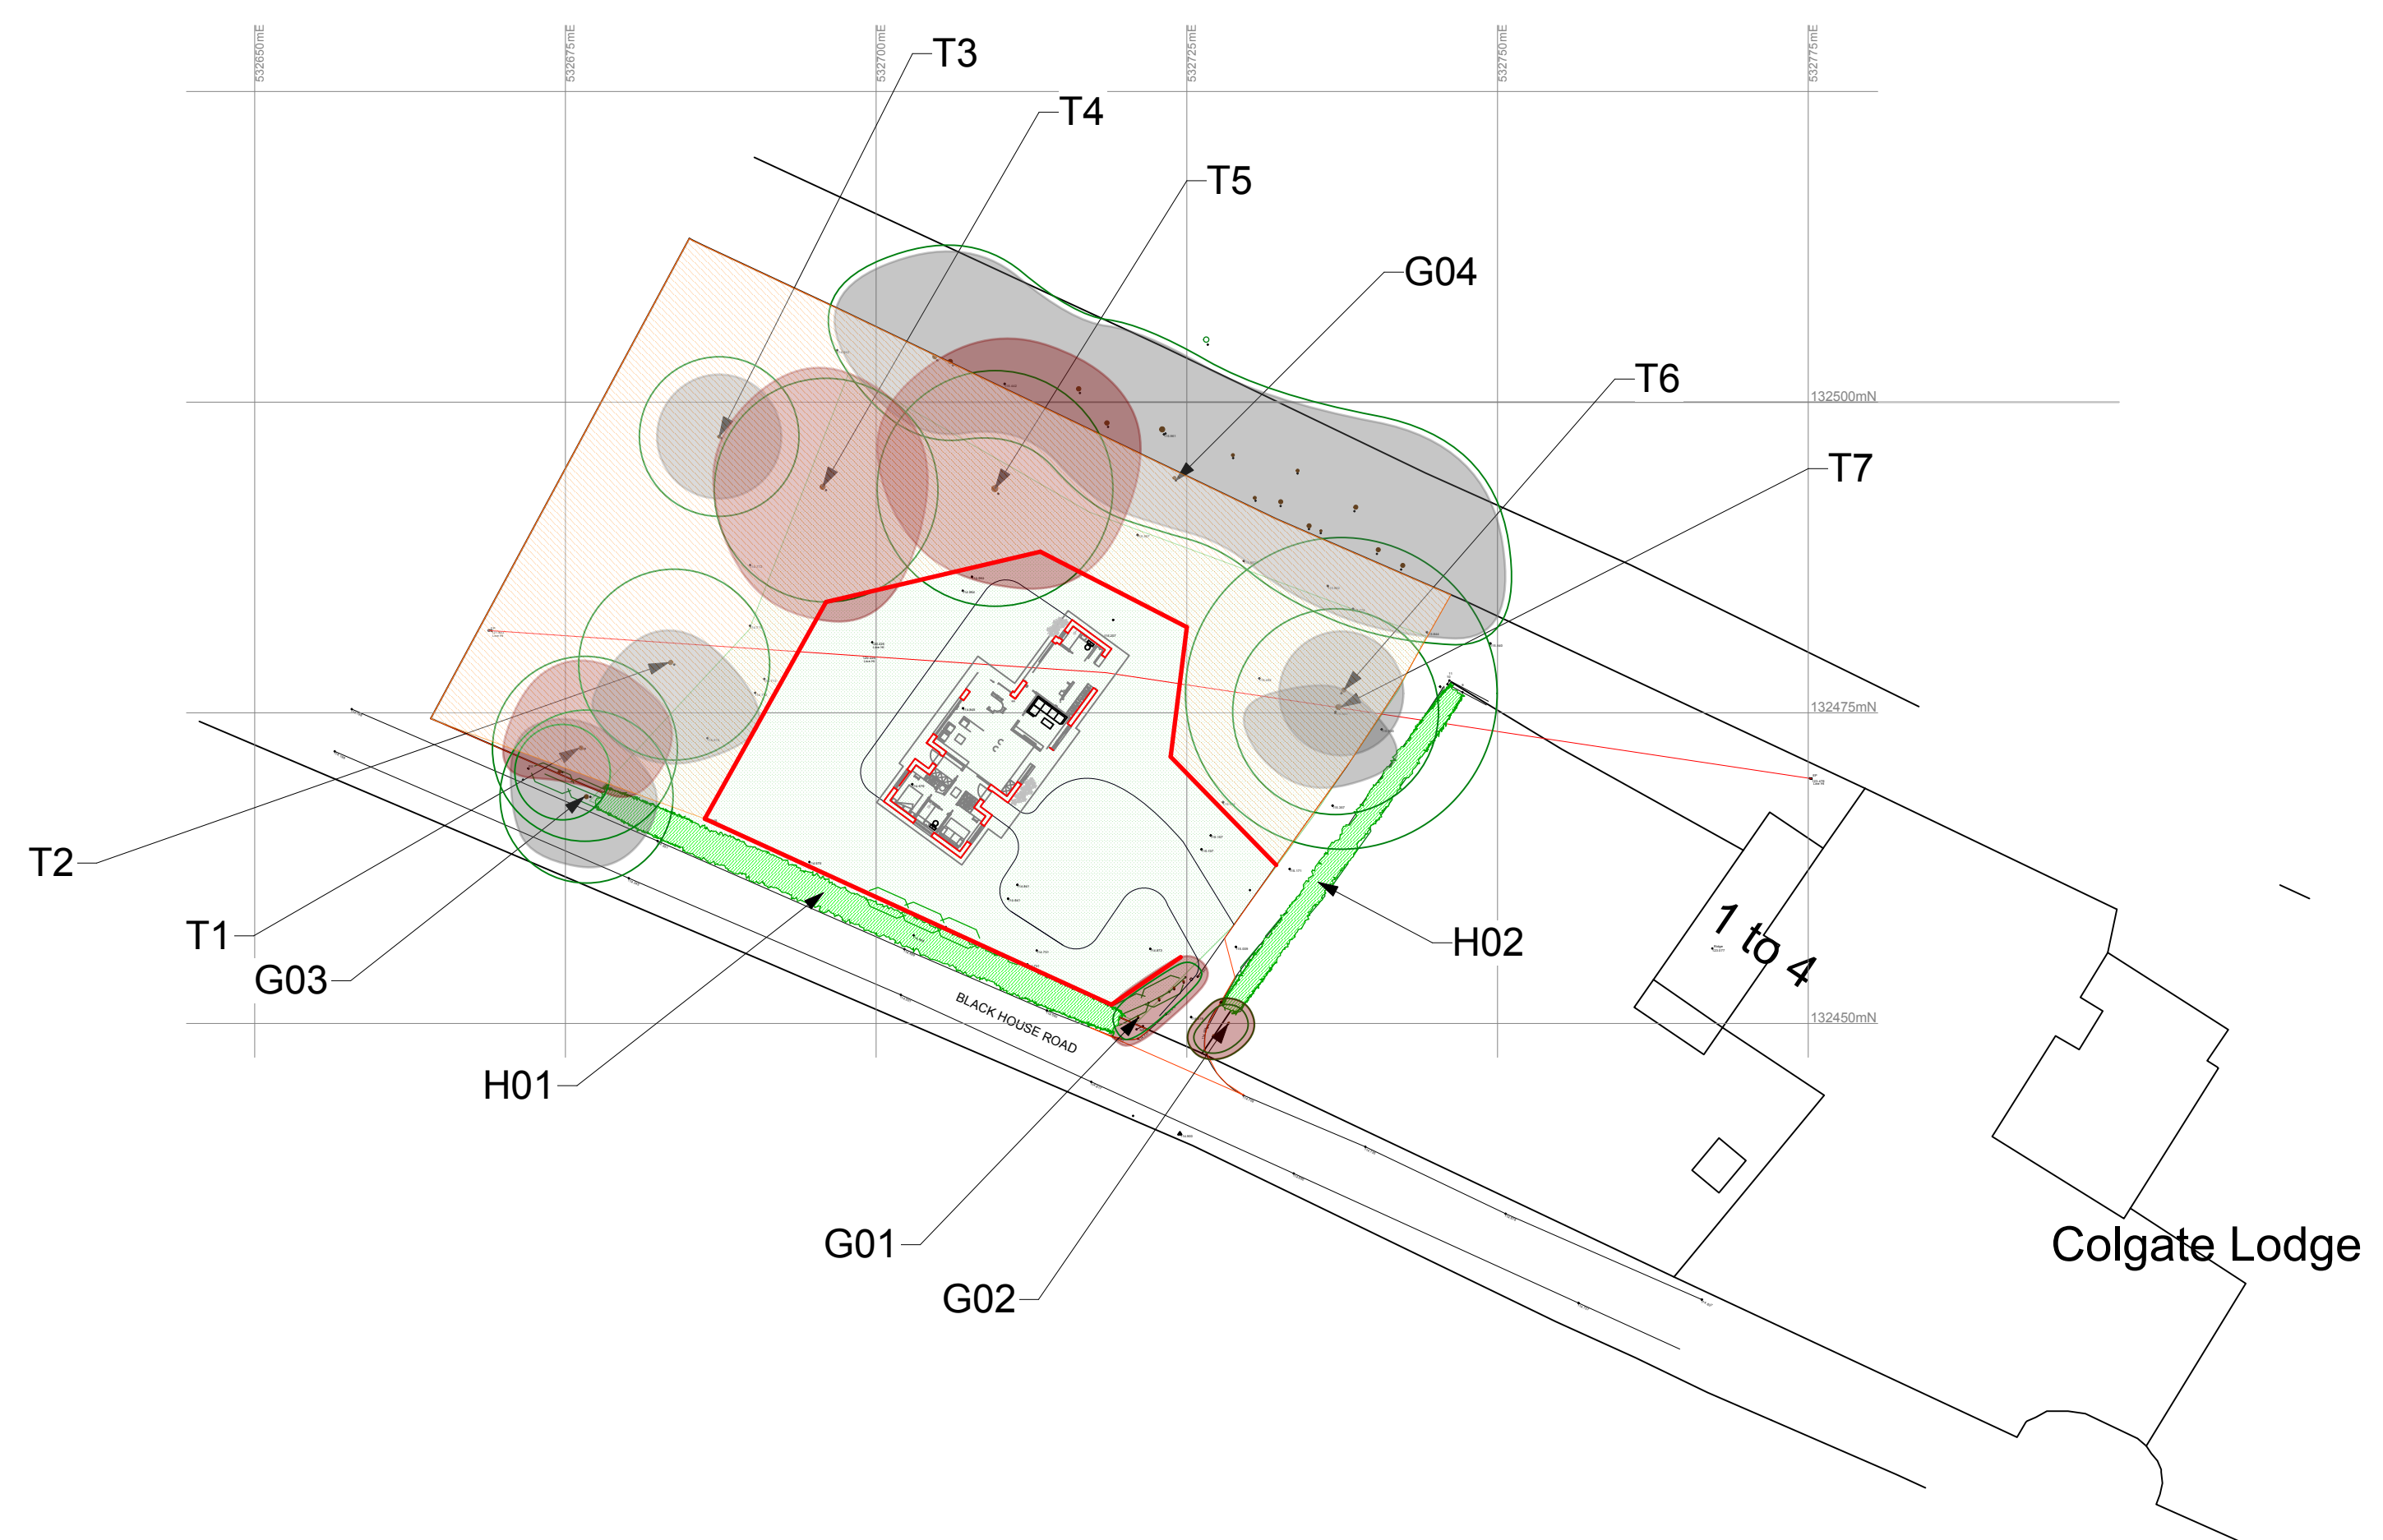

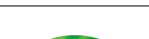									Design Firm	Barry Holdsworth Ltd	Project ID		Project Manager	Tree Survey		
													Drawn By	Barry Holdsworth	Scale	1:500 @A2
														Reviewed By		
										Consultant	Barry Holdsworth 07968 298385	Drawing Title	Tree Protection Plan /	Date	27/05/2026	Sht-2 _____ of _____ 1
No.	Date	Revision Notes			Zone	Approvals	No.	Date	Issue Notes				CAD File Name			