


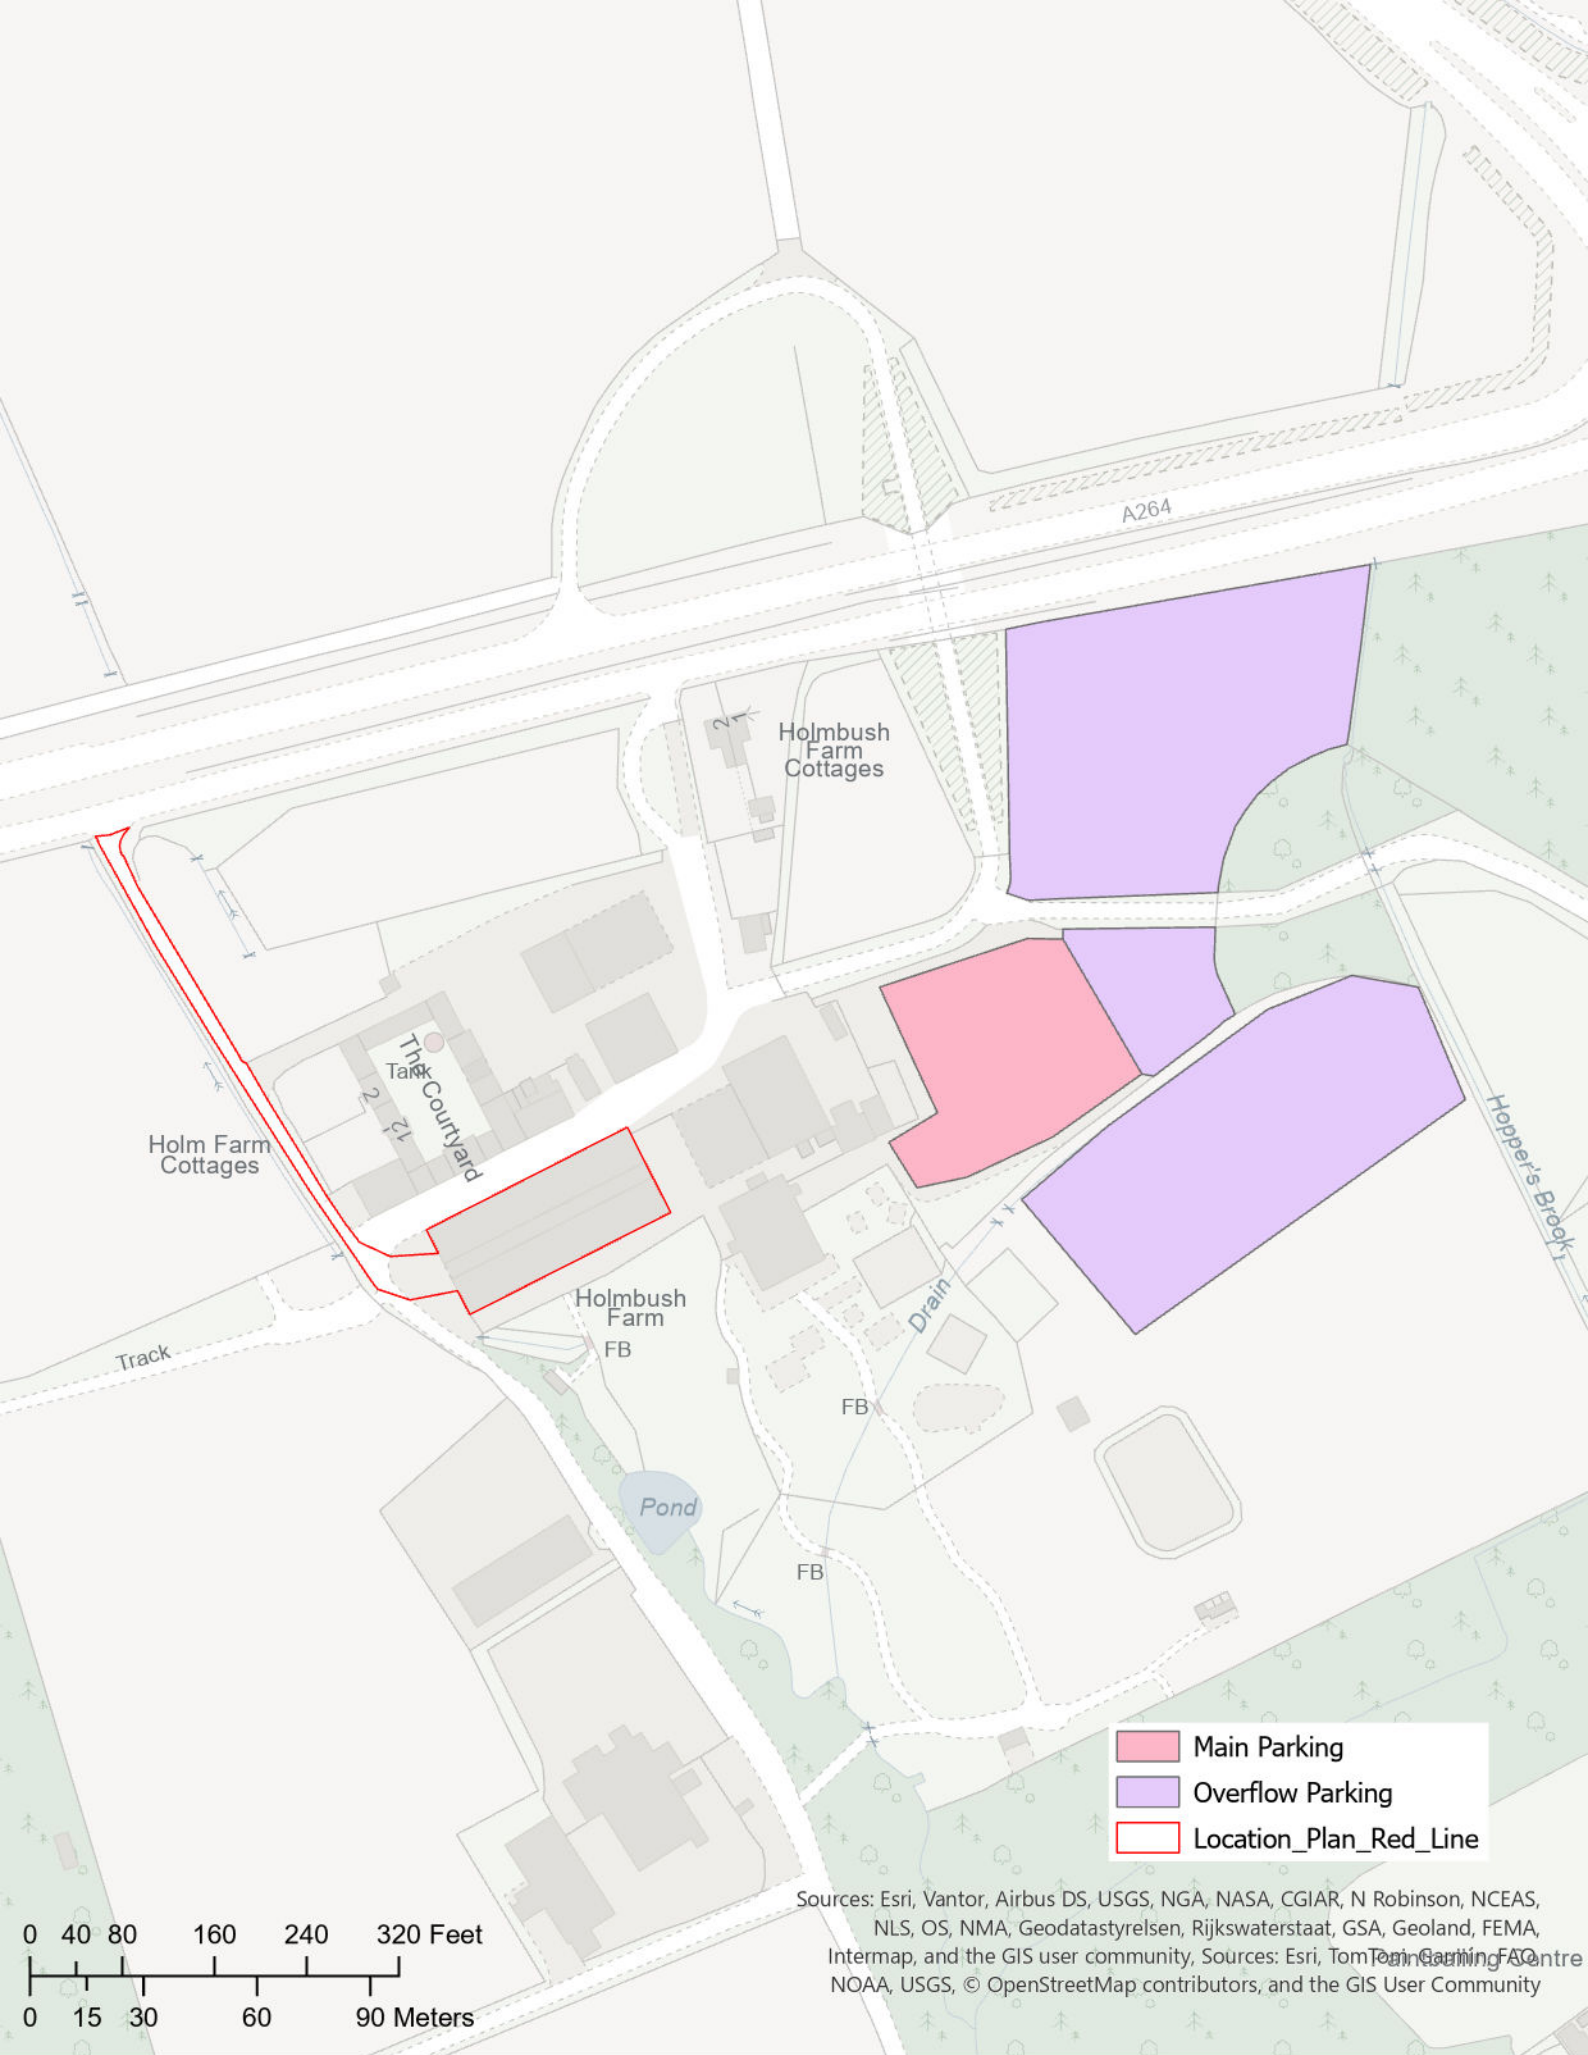

Scale: 1:2,000

Parking Plan