


Block Plan 1:500

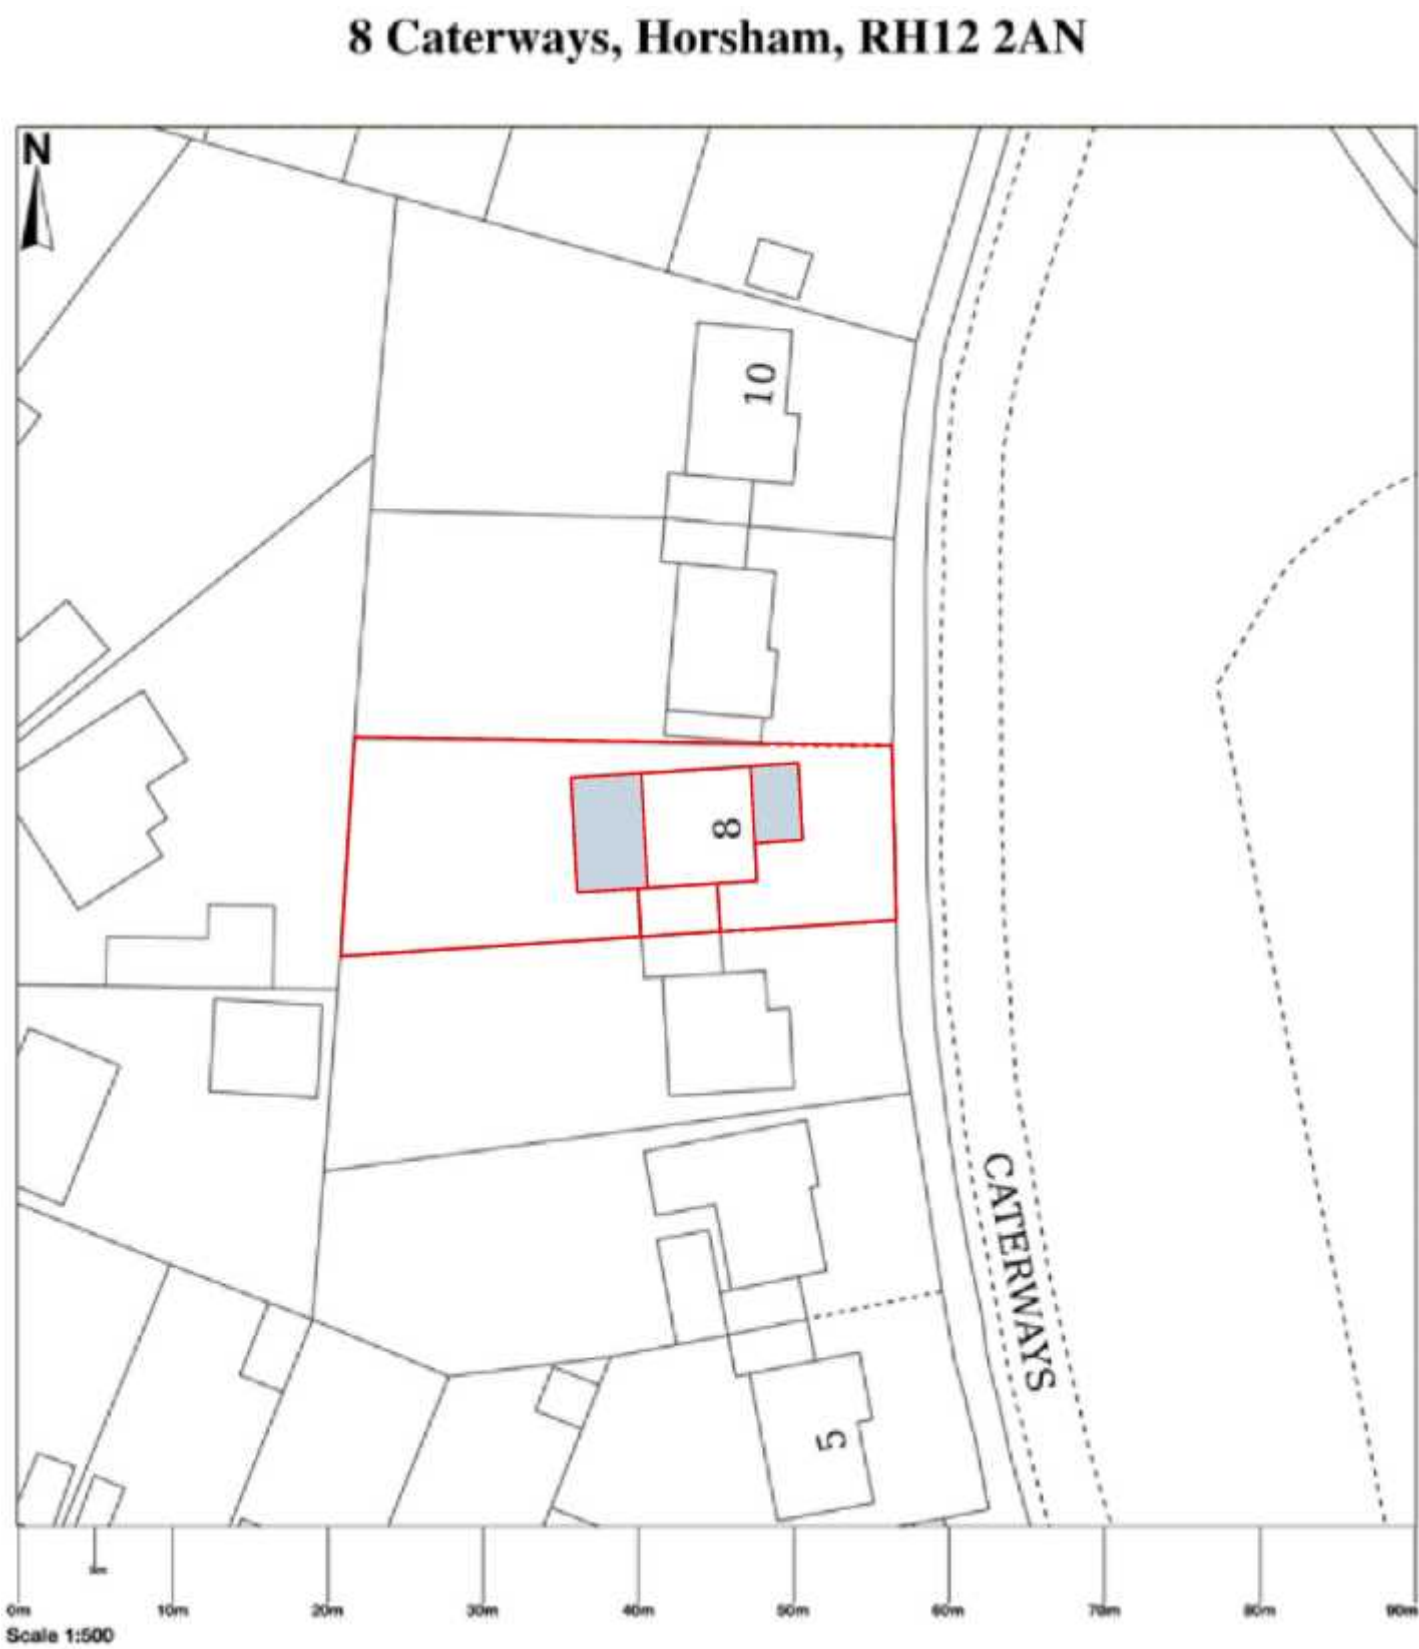

Location Plan 1:1250



READ IN CONJUNCTION WITH ALL OTHER PROJECT DOCUMENTS-REFER ALL
DESCREPIENCES AND ERRORS TO THE ARCHITECT/AUTHOR. SCALING THIS
DRAWING IS PERMITTED EXCEPT FOR CONSTRUCTION PURPOSES-WORK
ONLY TO FIGURED DIMENSIONS DURING CONSTRUCTION NOT AUTHORISED
FOR CONSTRUCTION UNLESS SPECIFICALLY STATED. ALL COPYRIGHTS IN THIS
DRAWING AND DESIGNS SHOWN THEREIN IS RETAINED-DO NOT REPRODUCE
WITHOUT CONSENT.



PAGE DESCRIPTION: OS Maps

CLIENT: Mr. & Mrs. Darton
ADDRESS: 8 Caterways Horsham RH12 2AN

DATE: 11/05/2026
DRAWN
BY CRG

PAGE STAGE: Planning