




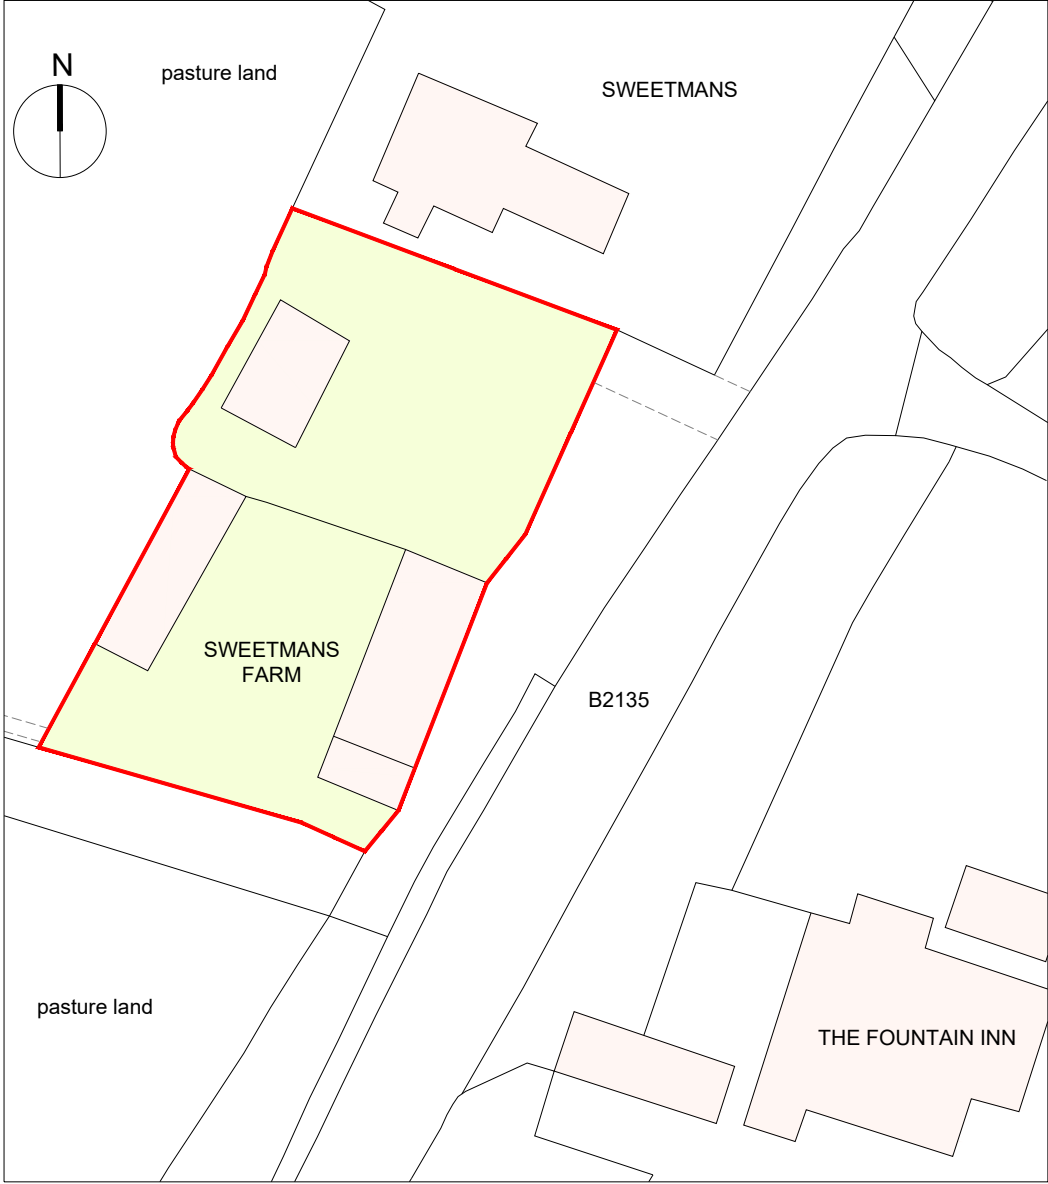


EXISTING BLOCK PLAN 1:500

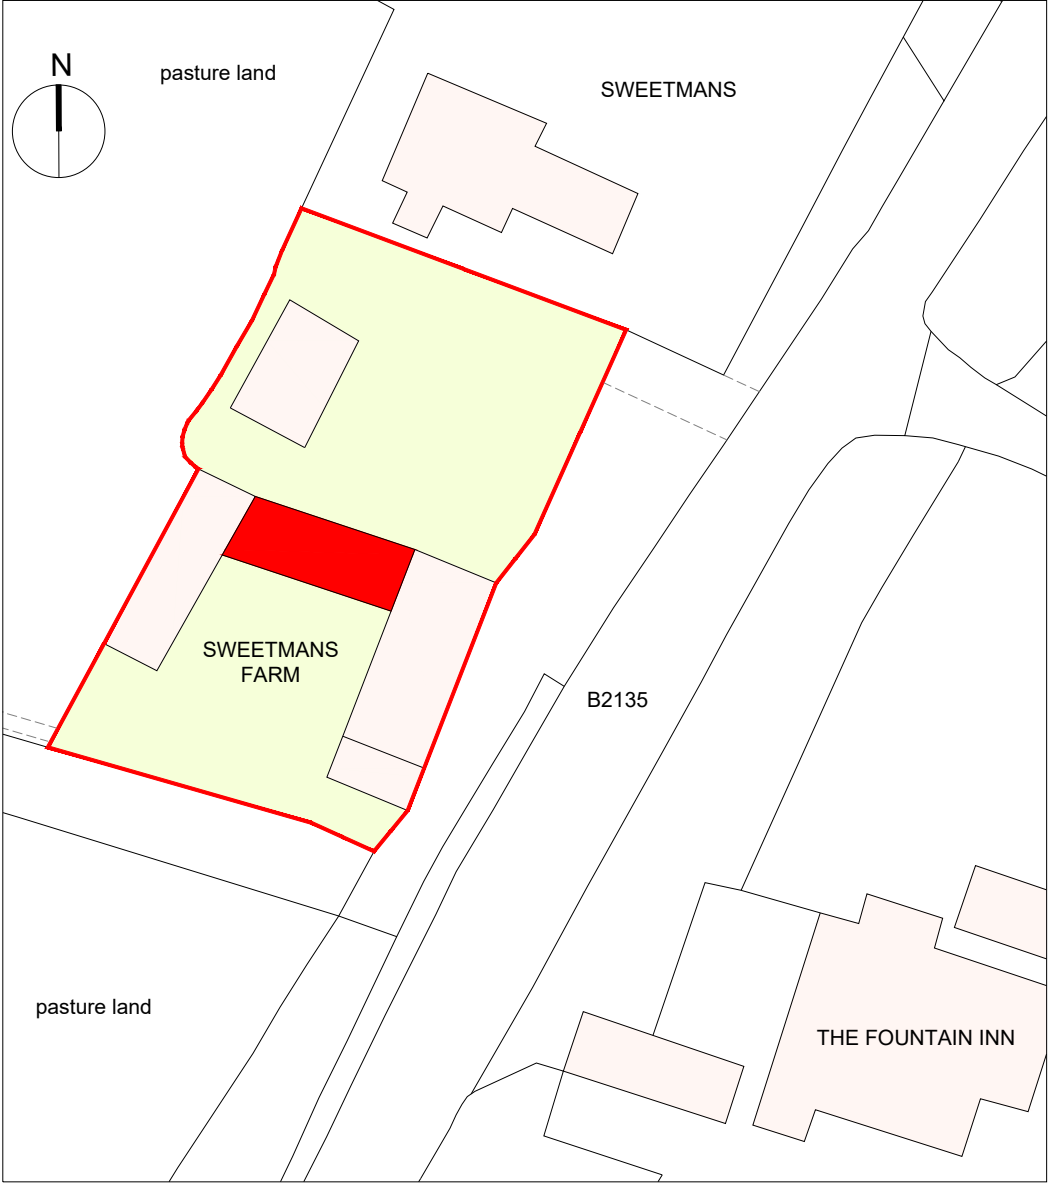

PROPOSED BLOCK PLAN 1:500

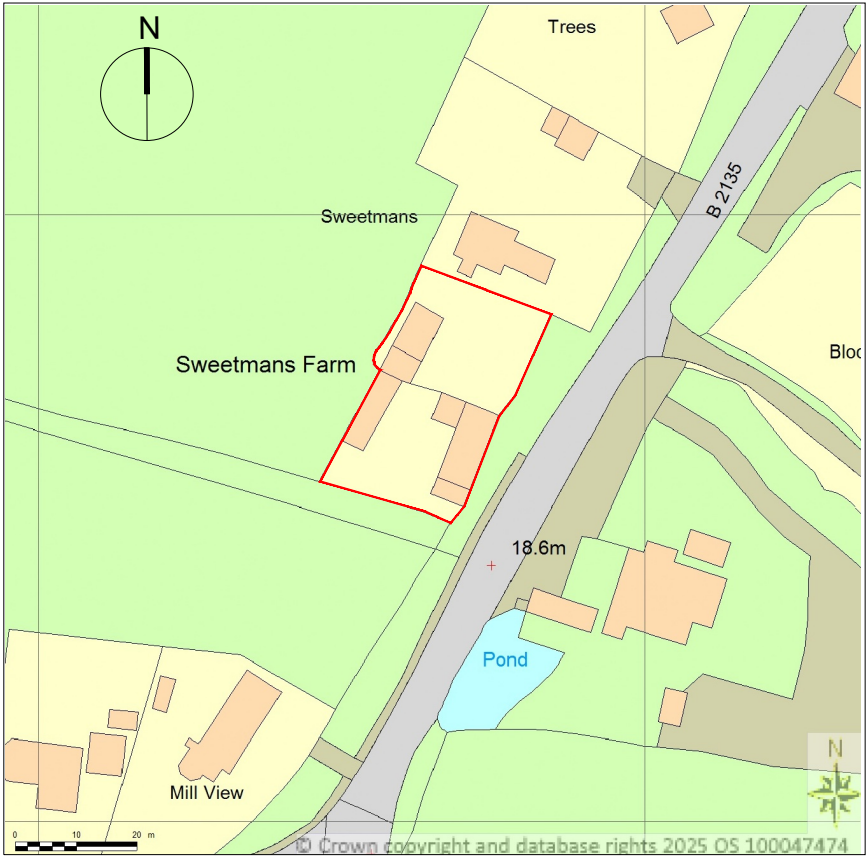

LOCATION PLAN 1:1250

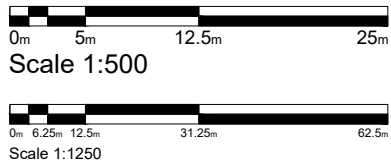

mark alford design architecture

Heatherlands Bracken Lane Storrington West Sussex RH20 3HS
T: 01903 740033 E: office@markalforddesign.com

client: MR A WHITEHOUSE
project title: SWEETMANS BARN, ASHURST
PROPOSED KITCHEN LINK EXTENSION
drawing title: LOCATION AND BLOCK PLANS

drawn by: MSA date: JAN '26 scale: 1:500 / 1:1250 @ A3

issue status: FOR PLANNING CONSENT

drawing number: **25575 / P200** revision:

This drawing may not be used or reproduced without written consent. Copyright reserved
No dimensions to be scaled from this drawing except for Planning purposes.