34 Shooting Field, Steyning, BN44 3RQ

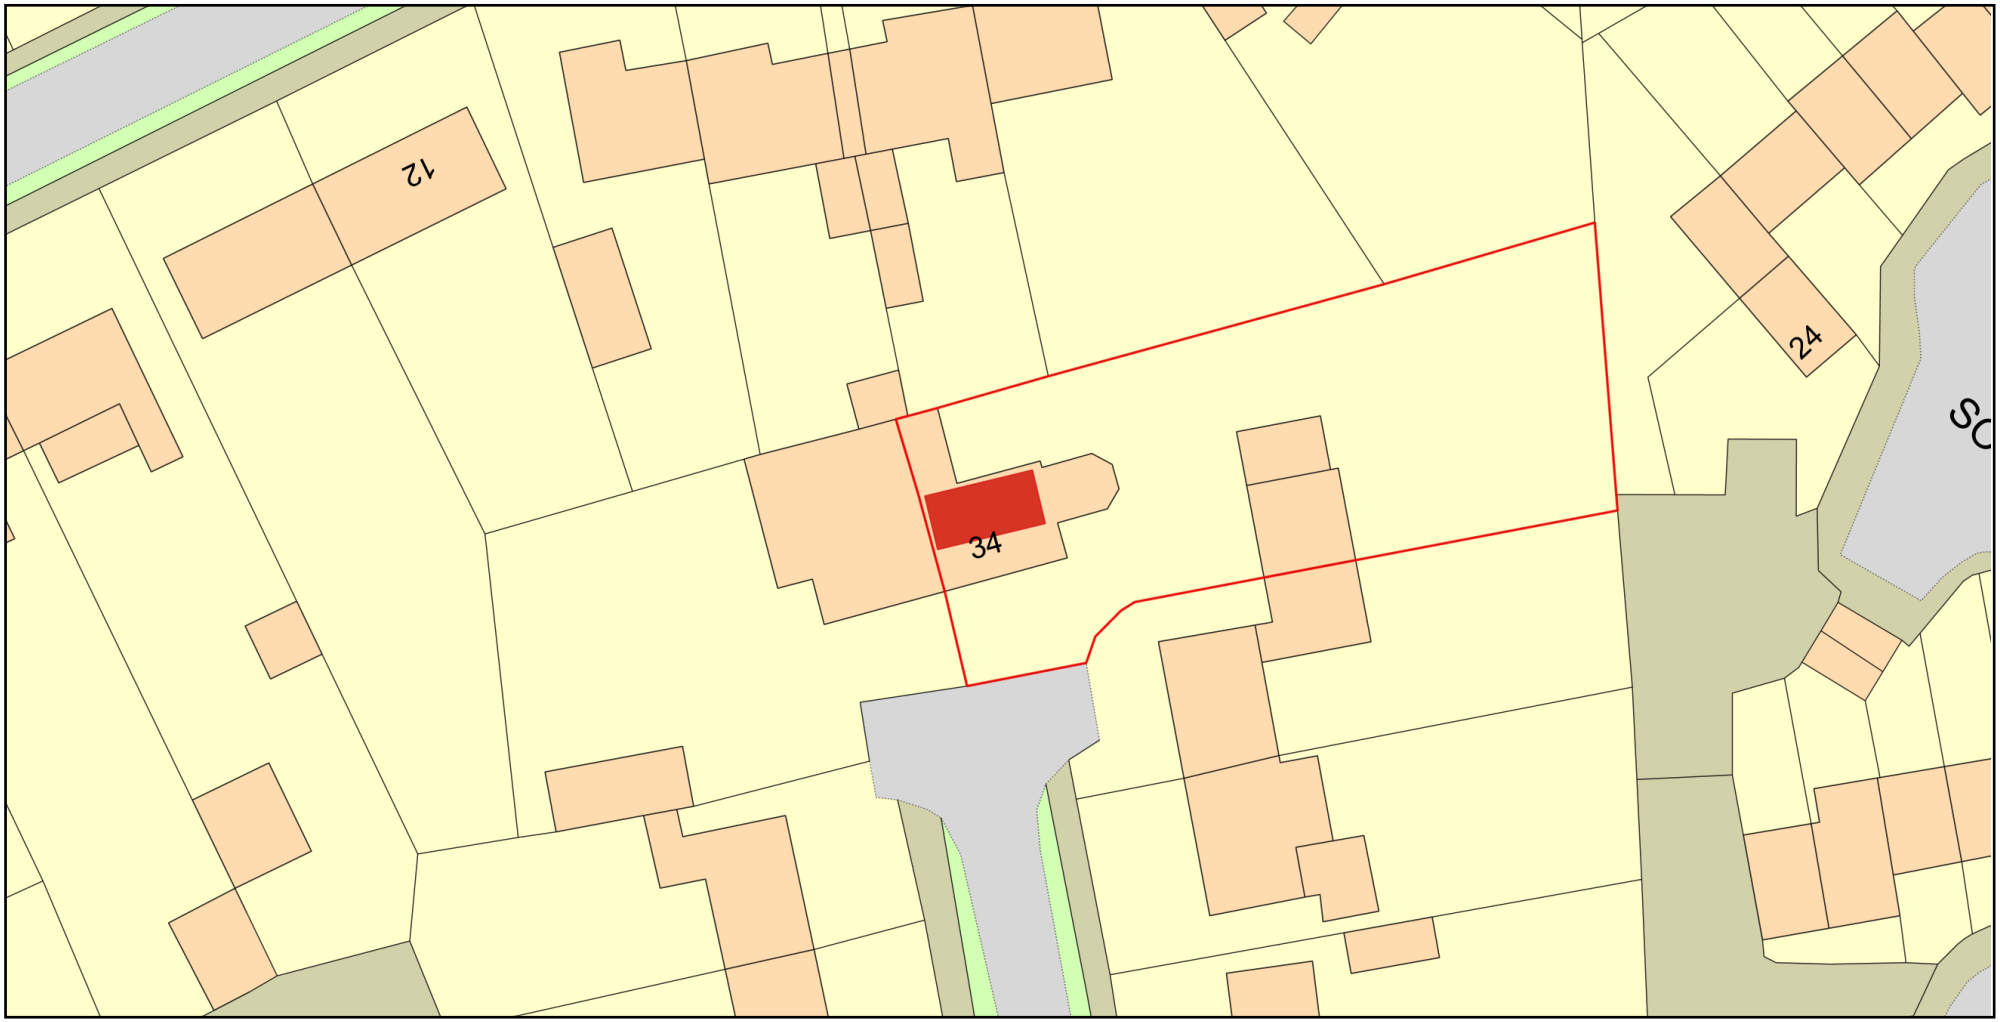

ReQuestaPlan

Plan Produced for:	Advanced Adaptations
Date Produced:	31 May 2025
Plan Reference Number:	TQRQM25151134731389
Scale:	1:500 @ A4

© Crown copyright and database rights 2025 OS 100042766