34 Shooting Field, Steyning, BN44 3RQ

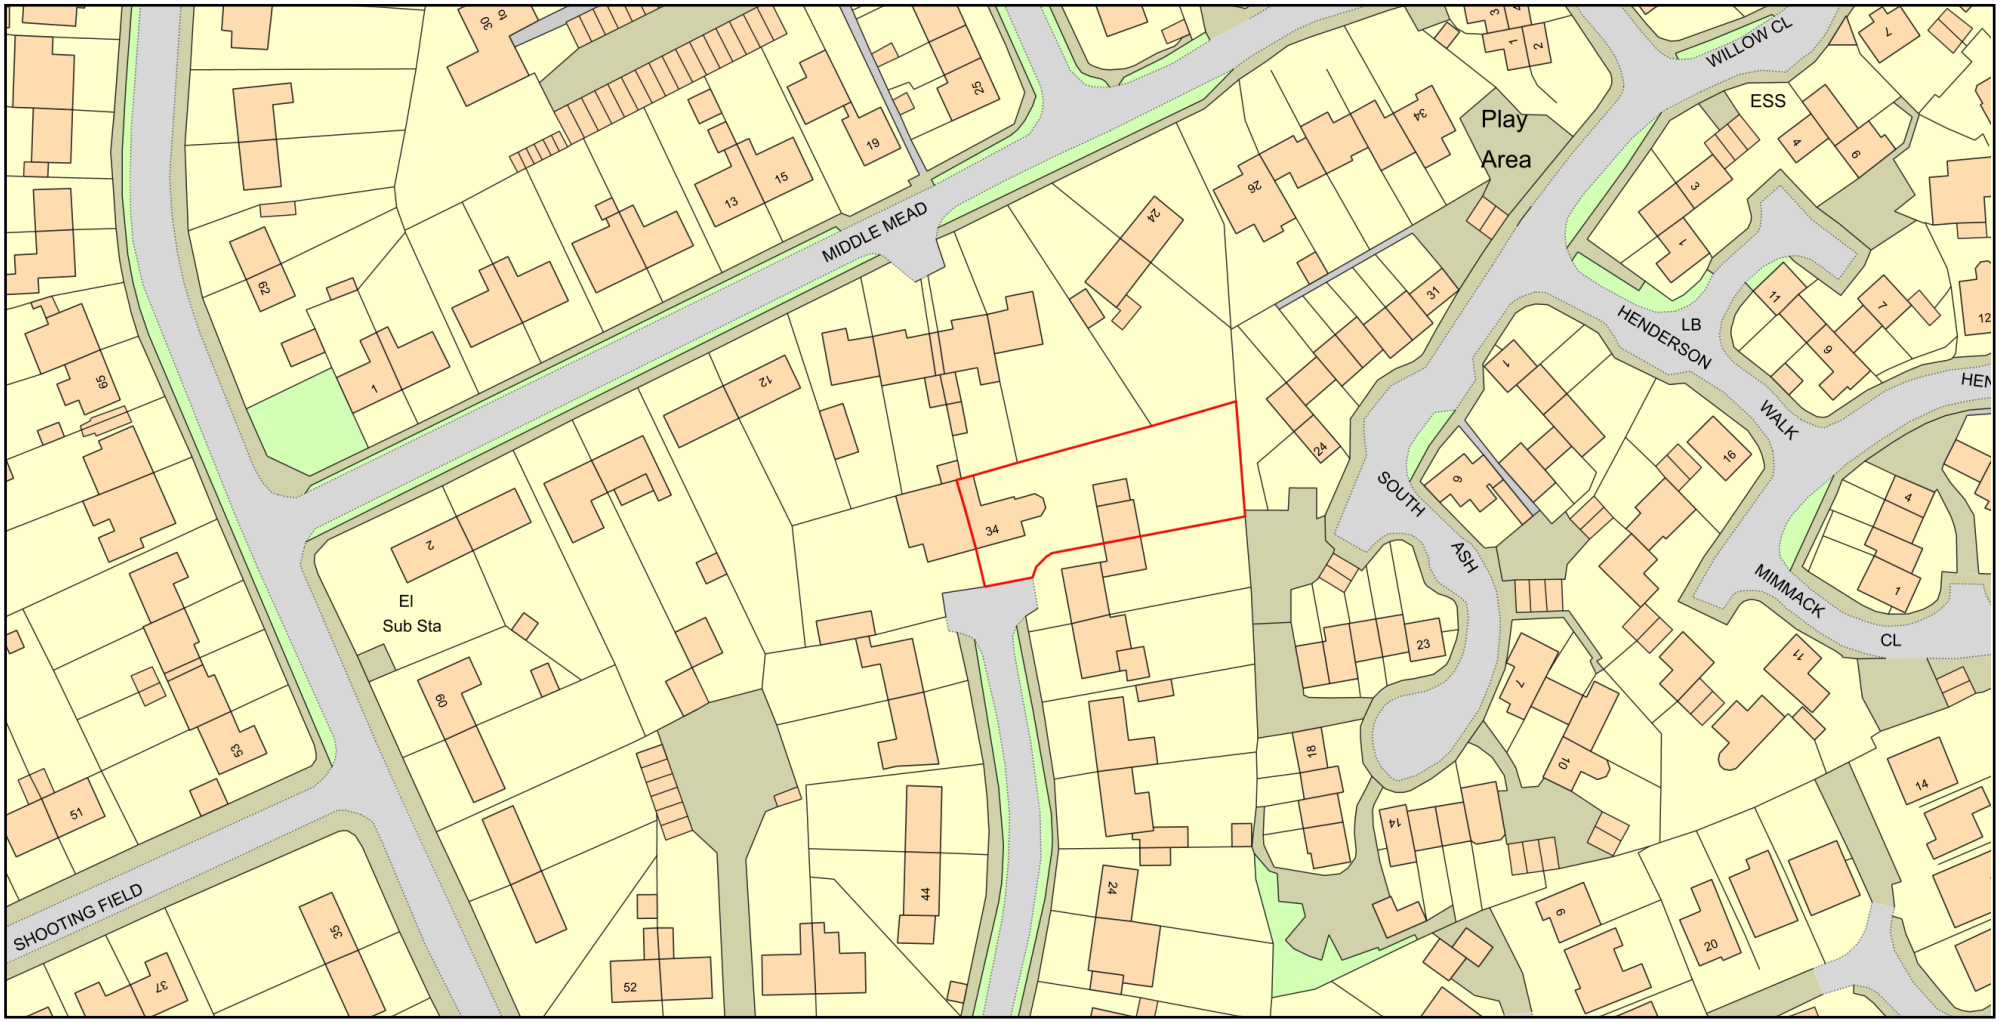

ReQuestaPlan

Plan Produced for: Advanced Adaptations

Date Produced: 31 May 2025

Plan Reference Number: TQRQM25151134454564

Scale: 1:1250 @ A4

© Crown copyright and database rights 2025 OS 100042766