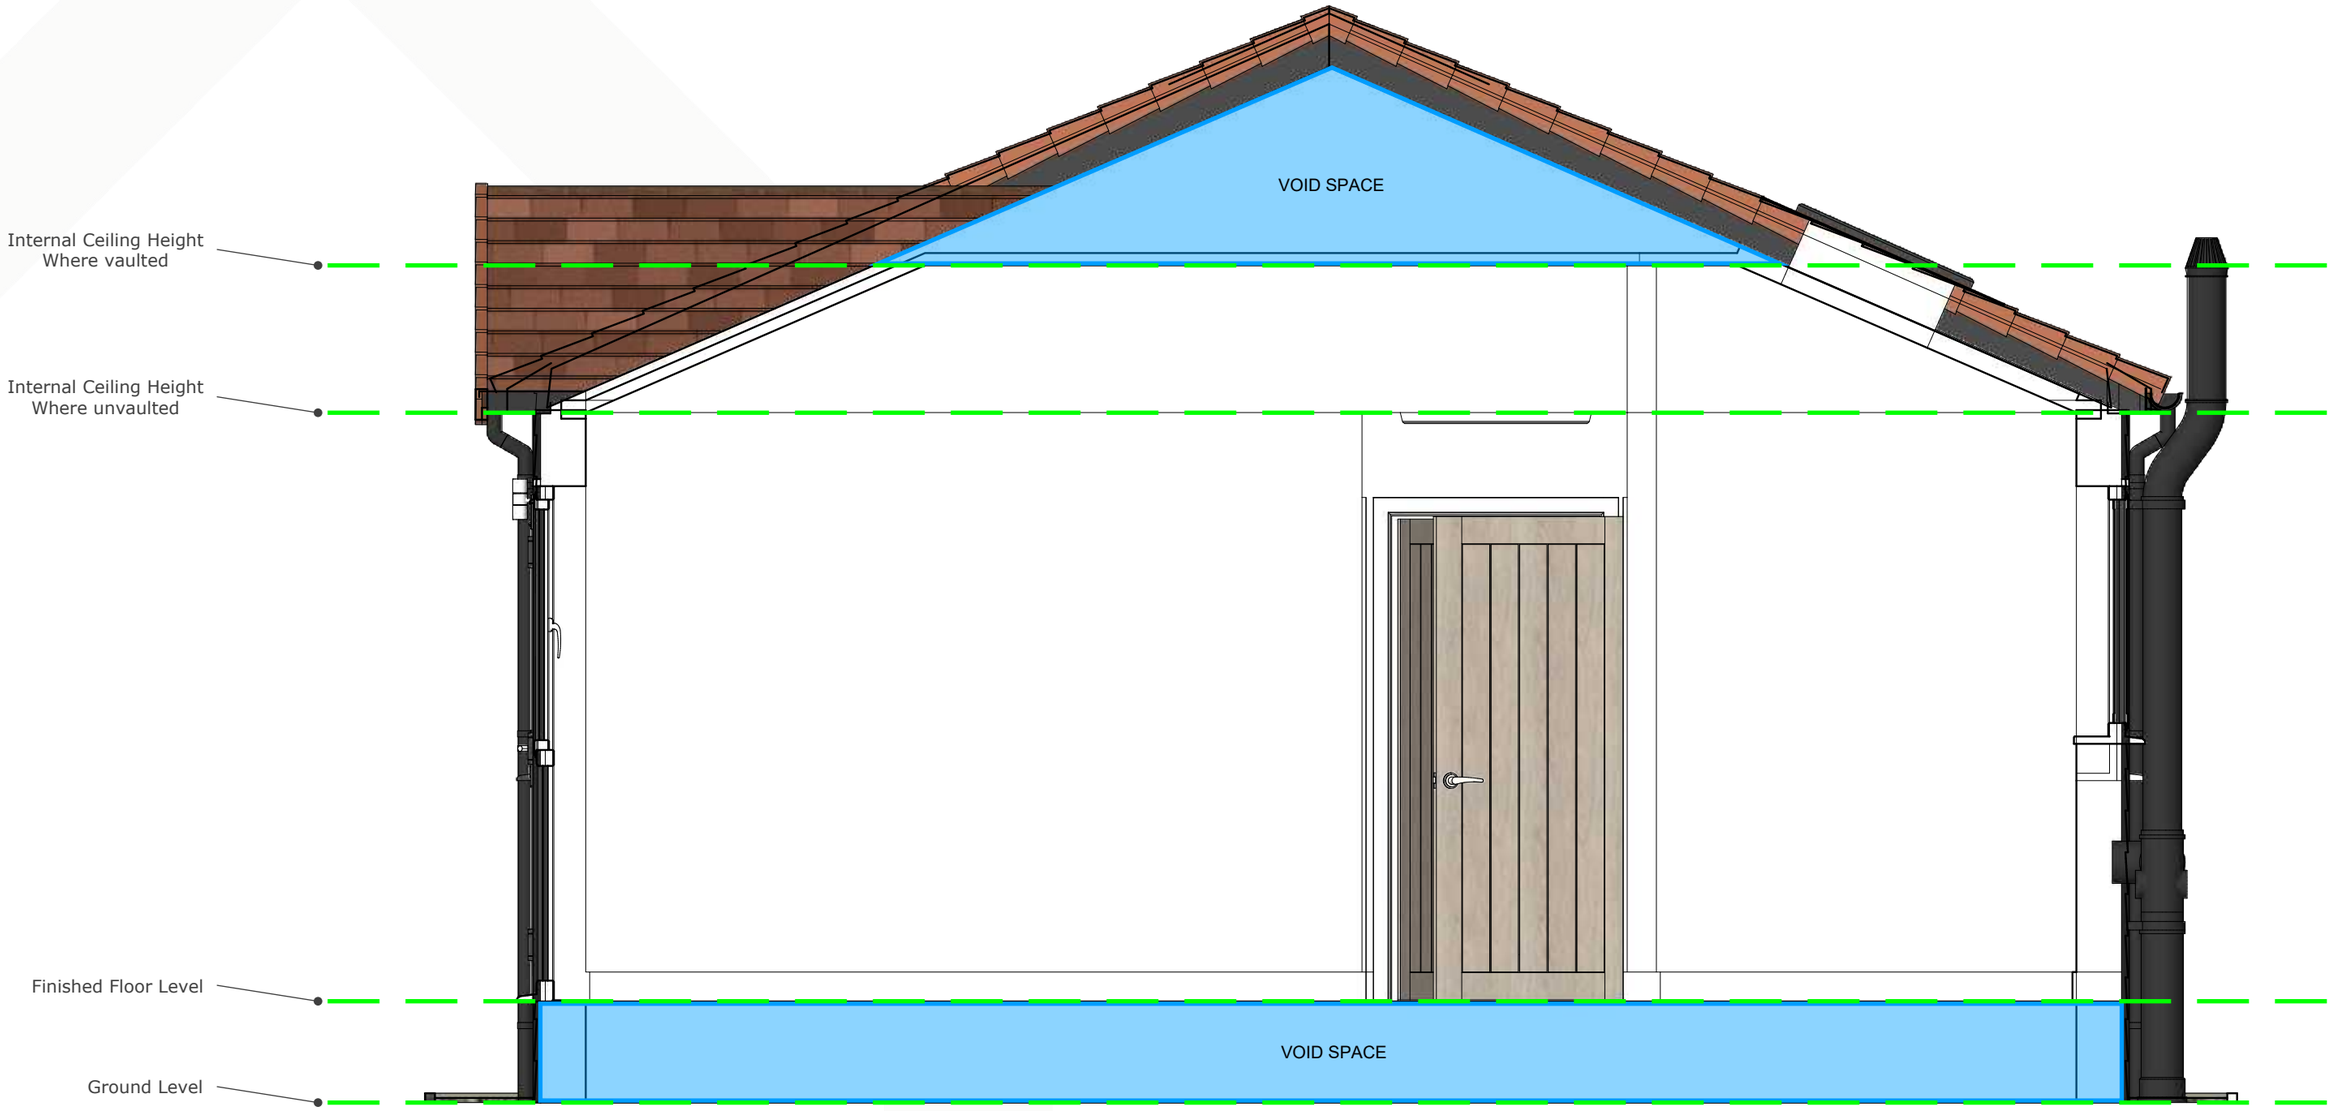

iHus™ Building Individuality

Julie Flowers

Rusper Road
Crawley
RH11 0LQ

Drawing Name: Cross Section
Drawn by: Amy
Version: 1 **Revision:** 2
Date: March 6, 2025
Ref: 2250.03.25DiHus10.06

1m 5m

ELEVATIONS

Scale - 1-25 @ A3 | A | 07