Scale Bar (1:100)
0m 5m 10m

Scale Bar (1:50)
0m 5m



Proposed Front Elevation (Scale 1:100)



Proposed Rear Elevation (Scale 1:100)

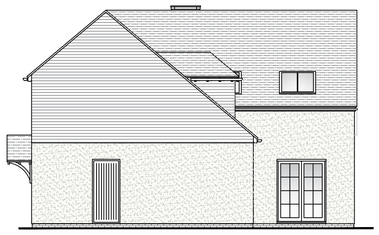

Proposed Side Elevation (Scale 1:100)



Proposed Side Elevation (Scale 1:100)

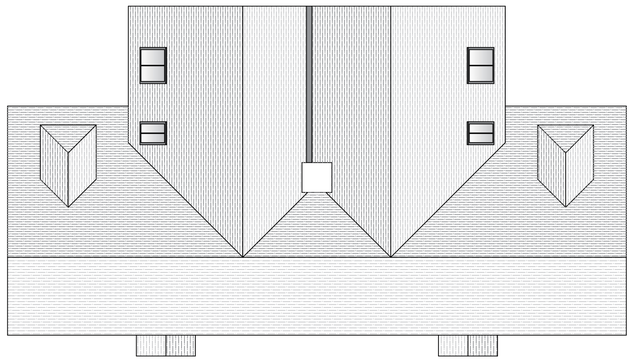

Proposed Roof Plan (Scale 1:100)

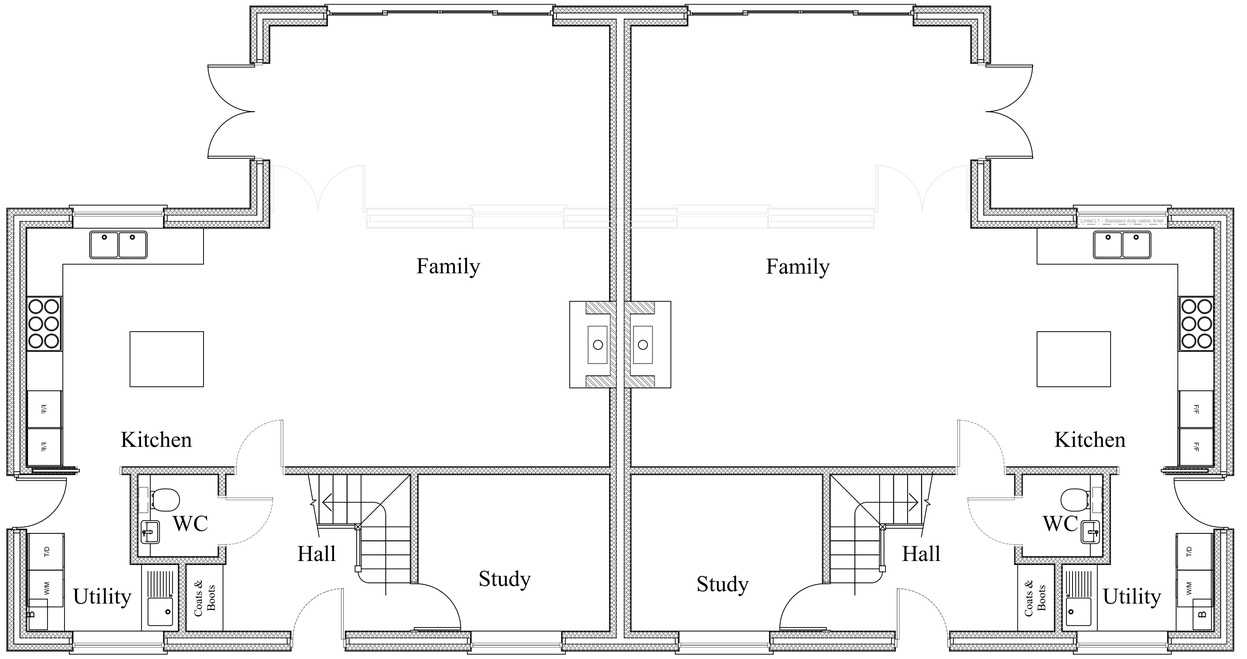

Proposed Ground Floor Plan (Scale 1:50)

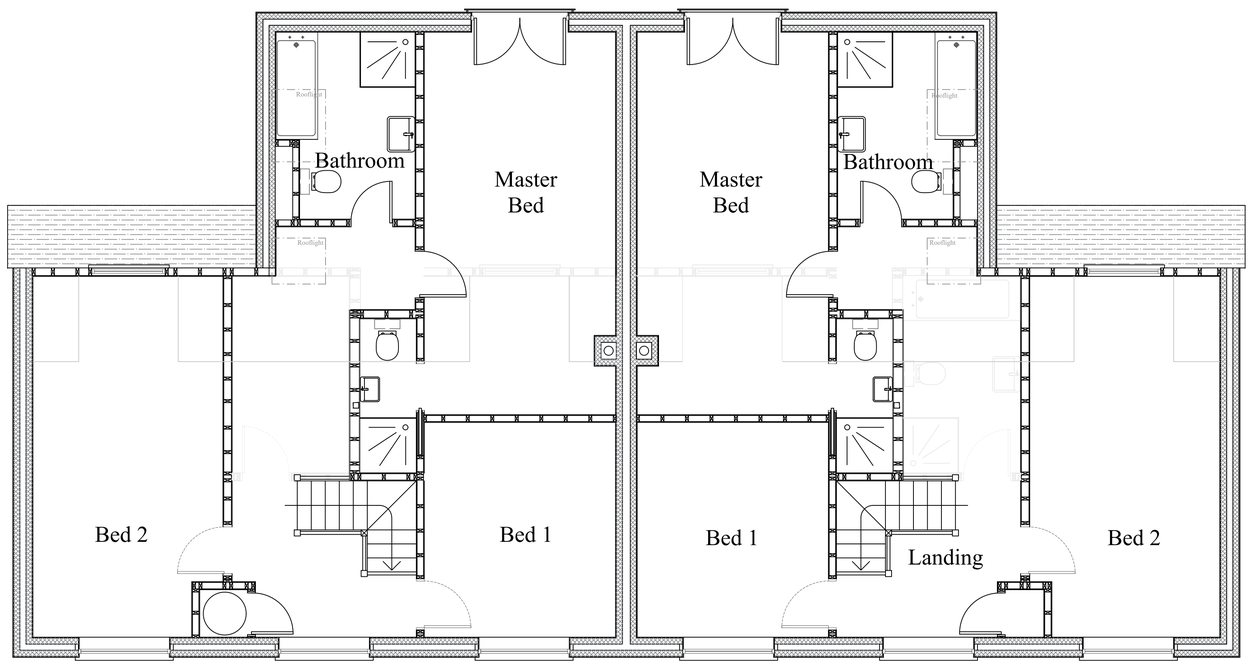

Proposed First Floor Layout (Scale 1:50)

revisions

DOWNSVIEW
ASSOCIATES
Chartered Surveyors

Little Acorns, Hampers Lane, Storrington,
West Sussex, RH20 3HZ
Tel: 01903 742407 Mob: 7525 844985
Email: mail@downsview.surveyors.co.uk

RICS

address
Cottage 3 & 4
Lodge Farm
Mallouse Lane
Ashington
West Sussex
RH20 3BU

project
Proposed two storey rear extension

title
Proposed Layouts and Elevations

scale:	date:	revision:
As noted @ A1	April 2025	

drawing number
2025.461.02