

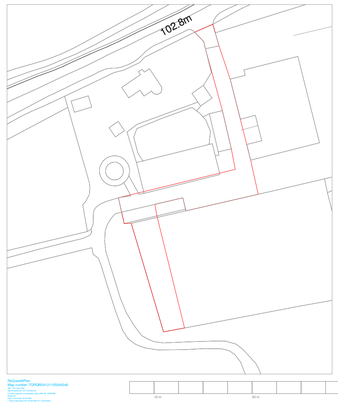



## 1 Location Plan
1 : 1250

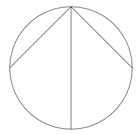

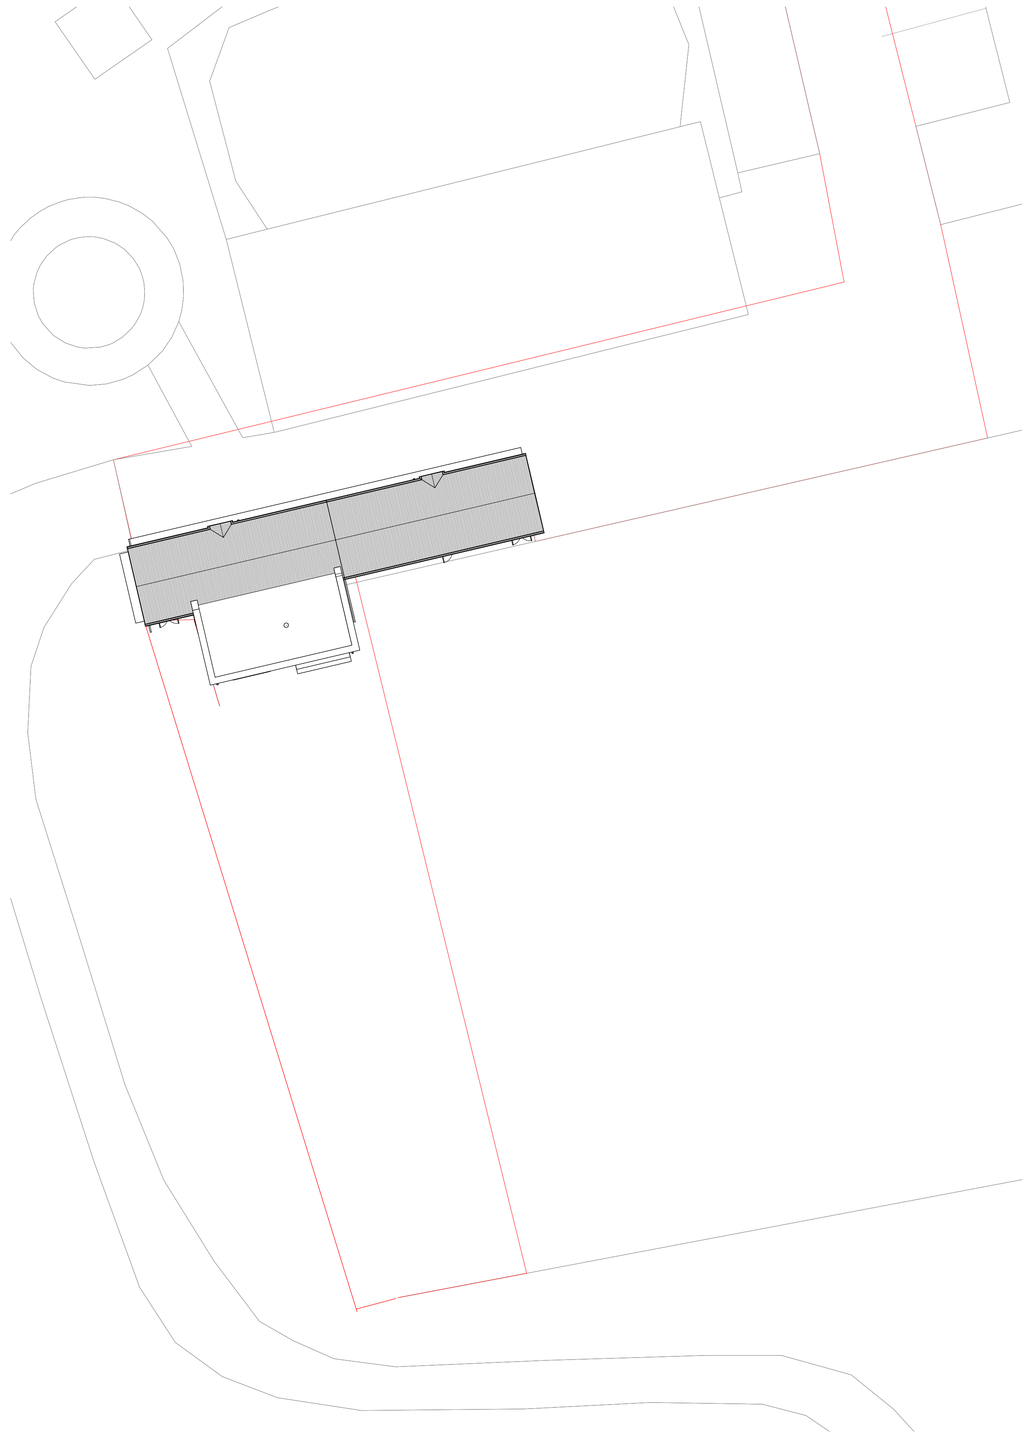

## 2 Site Plan
1 : 200

0 5 m 20 m

| rev | description | drawn | checked | date |
|---|---|---|---|---|
| C | Revision 4 | LDV | LDV | 11/11/24 |
| B | Revision 3 | LDV | LDV | 02/10/24 |
| A | Revision 1 | LDV | LDV | 10/05/24 |

revisions

status: PRELIMINARY

This drawing is protected under The Copyright, Designs and Patents Act 1988. This drawing is produced for PLANNING PURPOSES ONLY and is not to be used for construction.

**LDV Architecture**

39 PLOVERS ROAD
HORSHAM, WEST SUSSEX
RH13 5PD-

TELEPHONE + 44 (0)1403 541 586

EMAIL INFO@LDVARCHITECTURE.CO.UK

client: Mr & Mrs ELSLEY

project: 1 SIX ACRE VIEW

title: LOCATION AND SITE PLANS

scale: As indicated @ A1

date: 10/05/24

drawn: LDV

checked: LDV

| job no: | drawing no: | revision: |
|---|---|---|
| P2410 | (01)-001 | C |