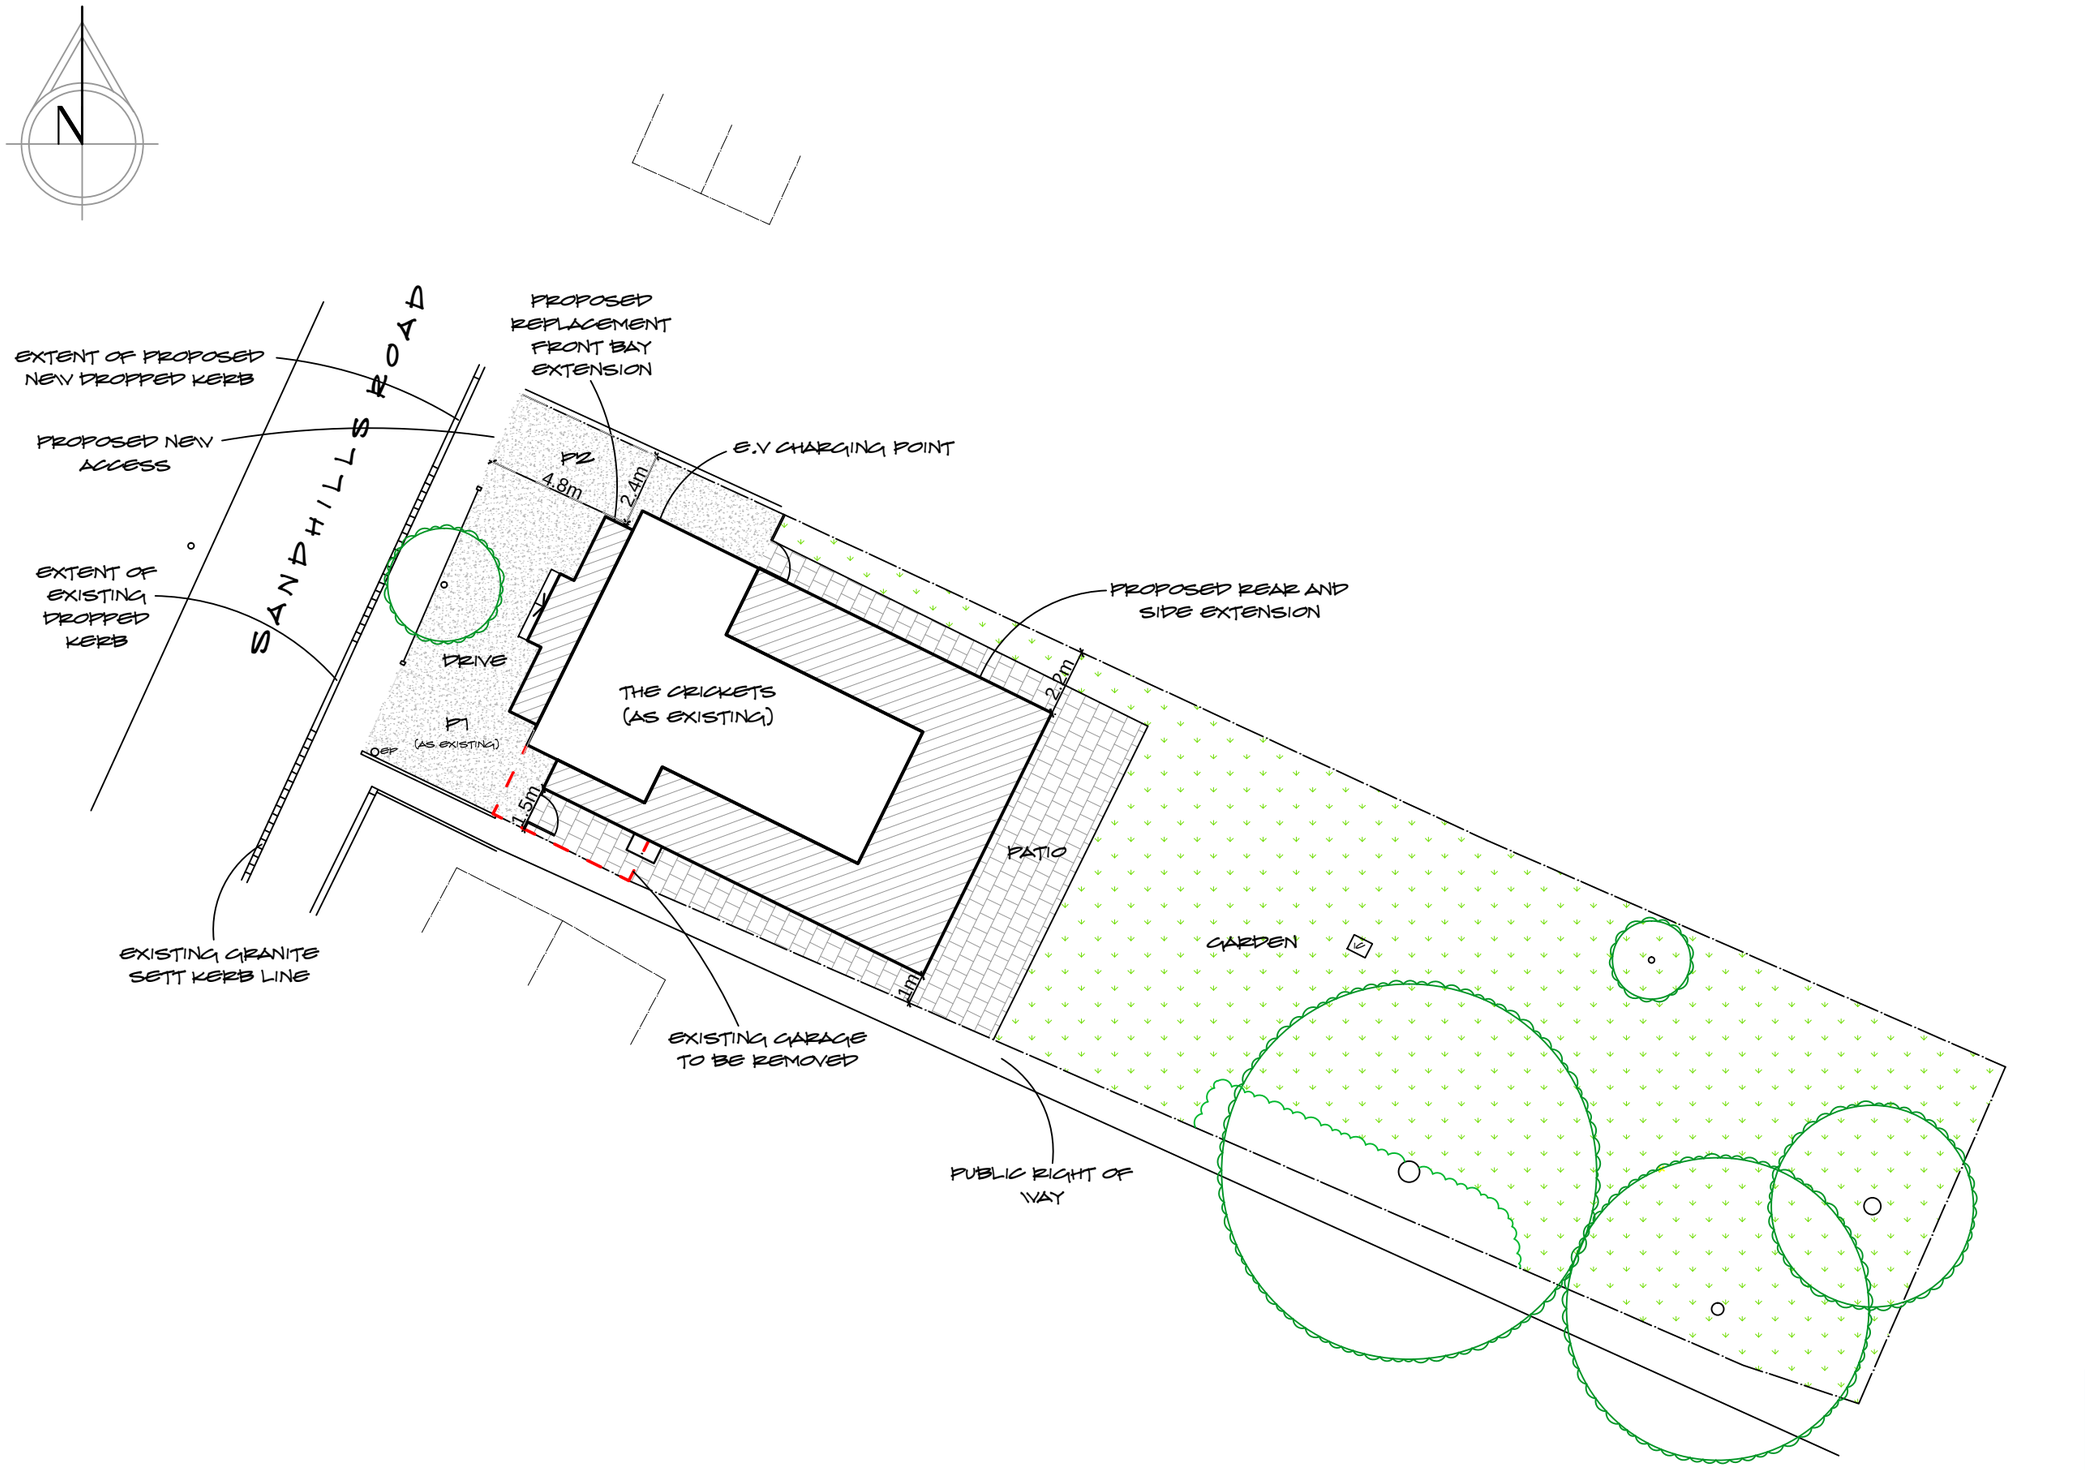

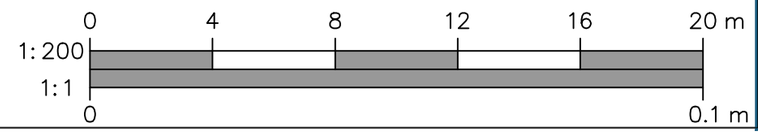

OAKWRIGHTS®

OAKLAND VALE
BY DESIGN

Oakland Vale Ltd, Innovation Centre,
Unit 65, Highfield Drive, Churchfields,
St Leonards-on-Sea, East Sussex, TN38 9UH.
T: 01424 214411
E: info@oaklandvale.co.uk
W: www.oaklandvale.co.uk
Oakland Vale by design is a trading name of Oakland Vale Ltd.

DRAWING PRODUCED BY

T.J. Crump Oakwrights Ltd.
The Lakes, Swainshill,
Hereford, HR4 7PU

+44 (0) 1432 353353
enquiries@oakwrights.co.uk

NOTE

© This drawing, its contents, and all information contained therein is protected by copyright. It may be used once only for its intended purpose under a contract with T J Crump Oakwrights Ltd, but specifically not for any other use or purpose. This drawing is for Planning purposes and does not constitute a construction issue drawing. All setting out dimensions and levels are indicative and are subject to detailed site survey and site conditions. The Client and their agent are responsible for ensuring that Building Control and construction drawings are carried out following Planning Approval. Scaling from this drawing is for Local Planning Authority information only.

REVISION
A - 25.07.25
Parking spaces demonstrated, dimensions added.

CLIENT
K. Martin

SITE ADDRESS
The Crickets,
Sandhills Road,
Barns Green, RH13 0PU

PROJECT
Proposed Extension and Remodel

DEPARTMENT
Architecture

DRAWING
Proposed Site Plan

SCALE
1:200@A3

DATE DRAWN	DATE ISSUED
23.05.25	23.05.25
DRAWN	CHECKED
JK	DB

DWG. NO.
2876-03

REV.
A