


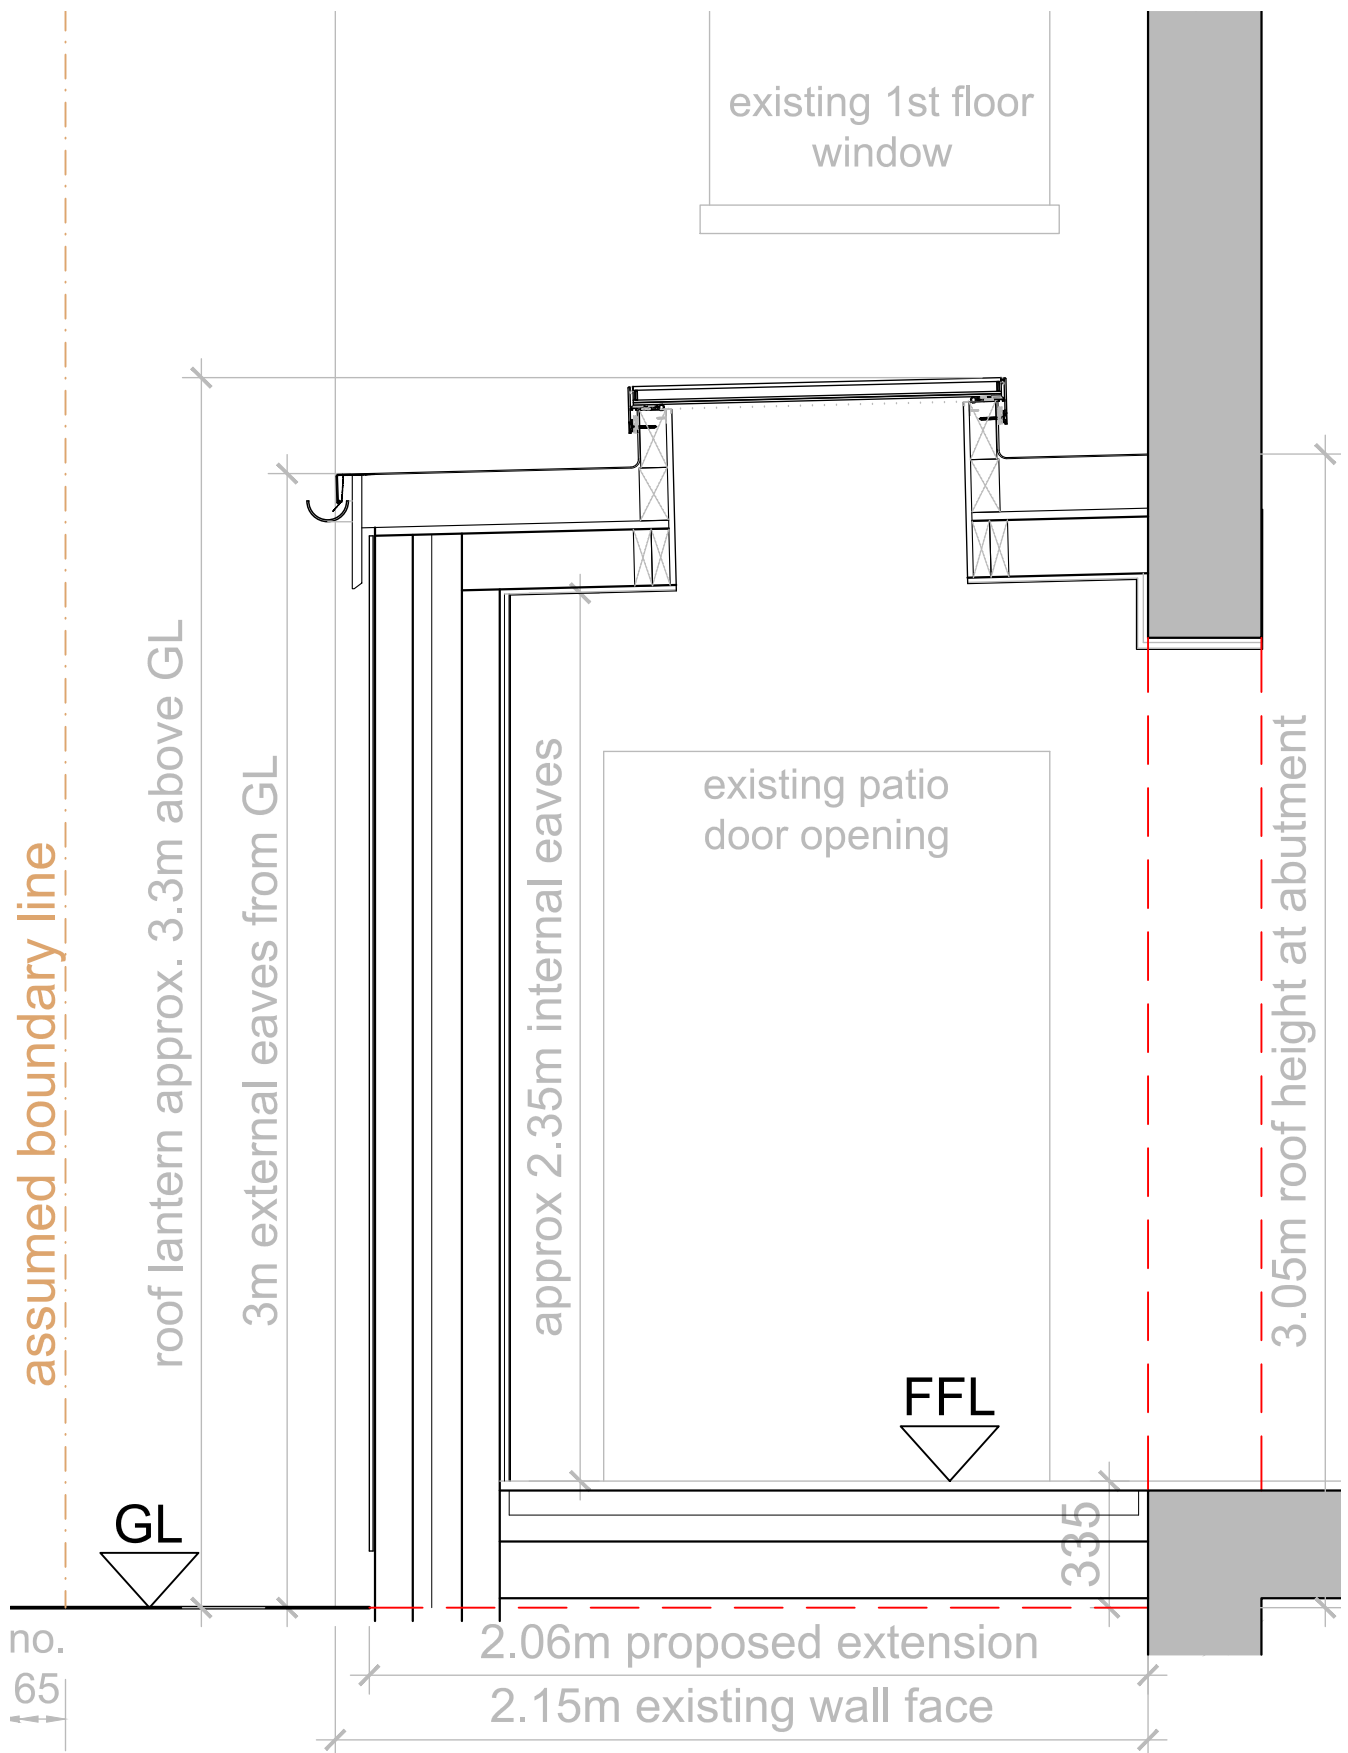

section through proposed extension
scale 1:20

1078-SK01_sctn_LHE-PA