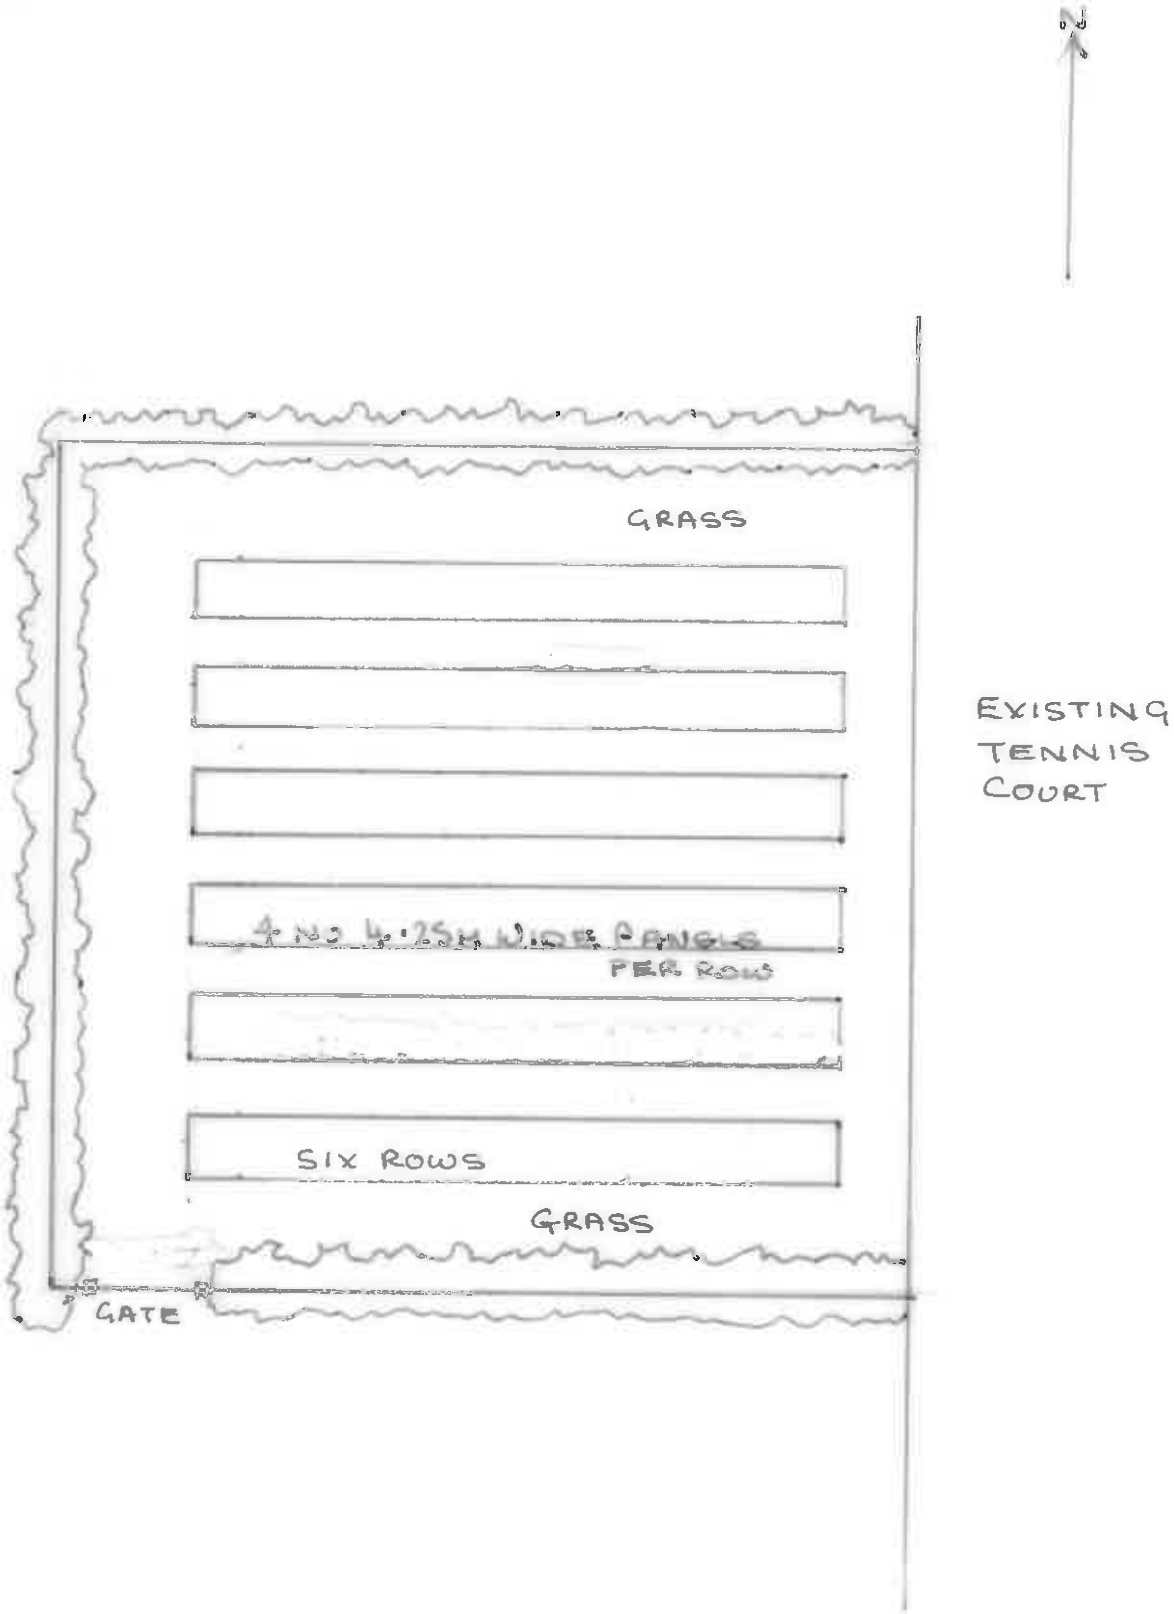

SCALE 1:200

PROPOSED SOLAR PANELS LONG HOUSE, COWFOLD

DWG: EL05