



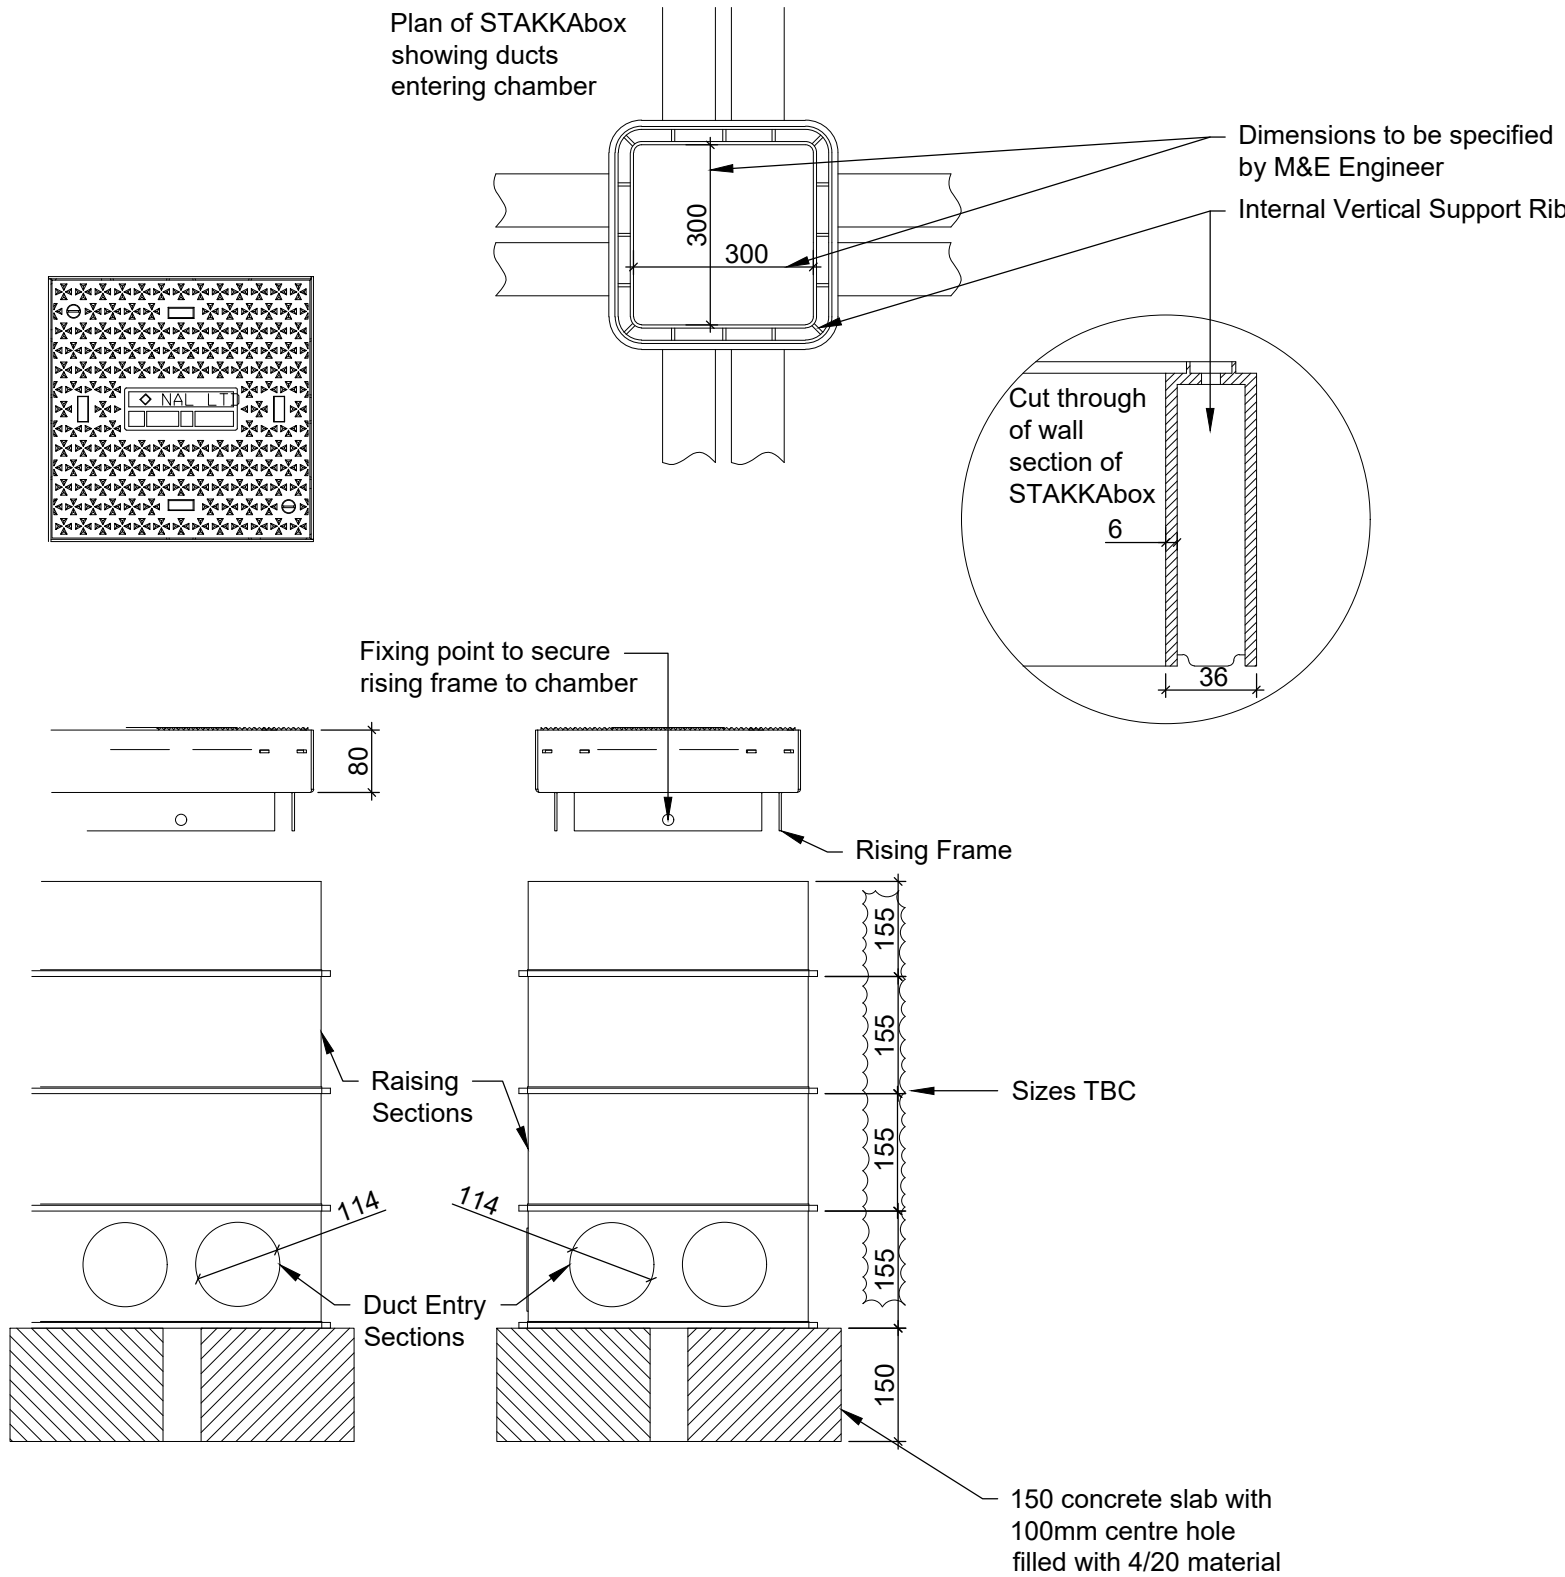

DUCT INSPECTION CHAMBER
PRODUCT: STAKKAbox MODULA
(INSTALL TO MANUFACTURER'S SPECIFICATION)
SCALE 1:10

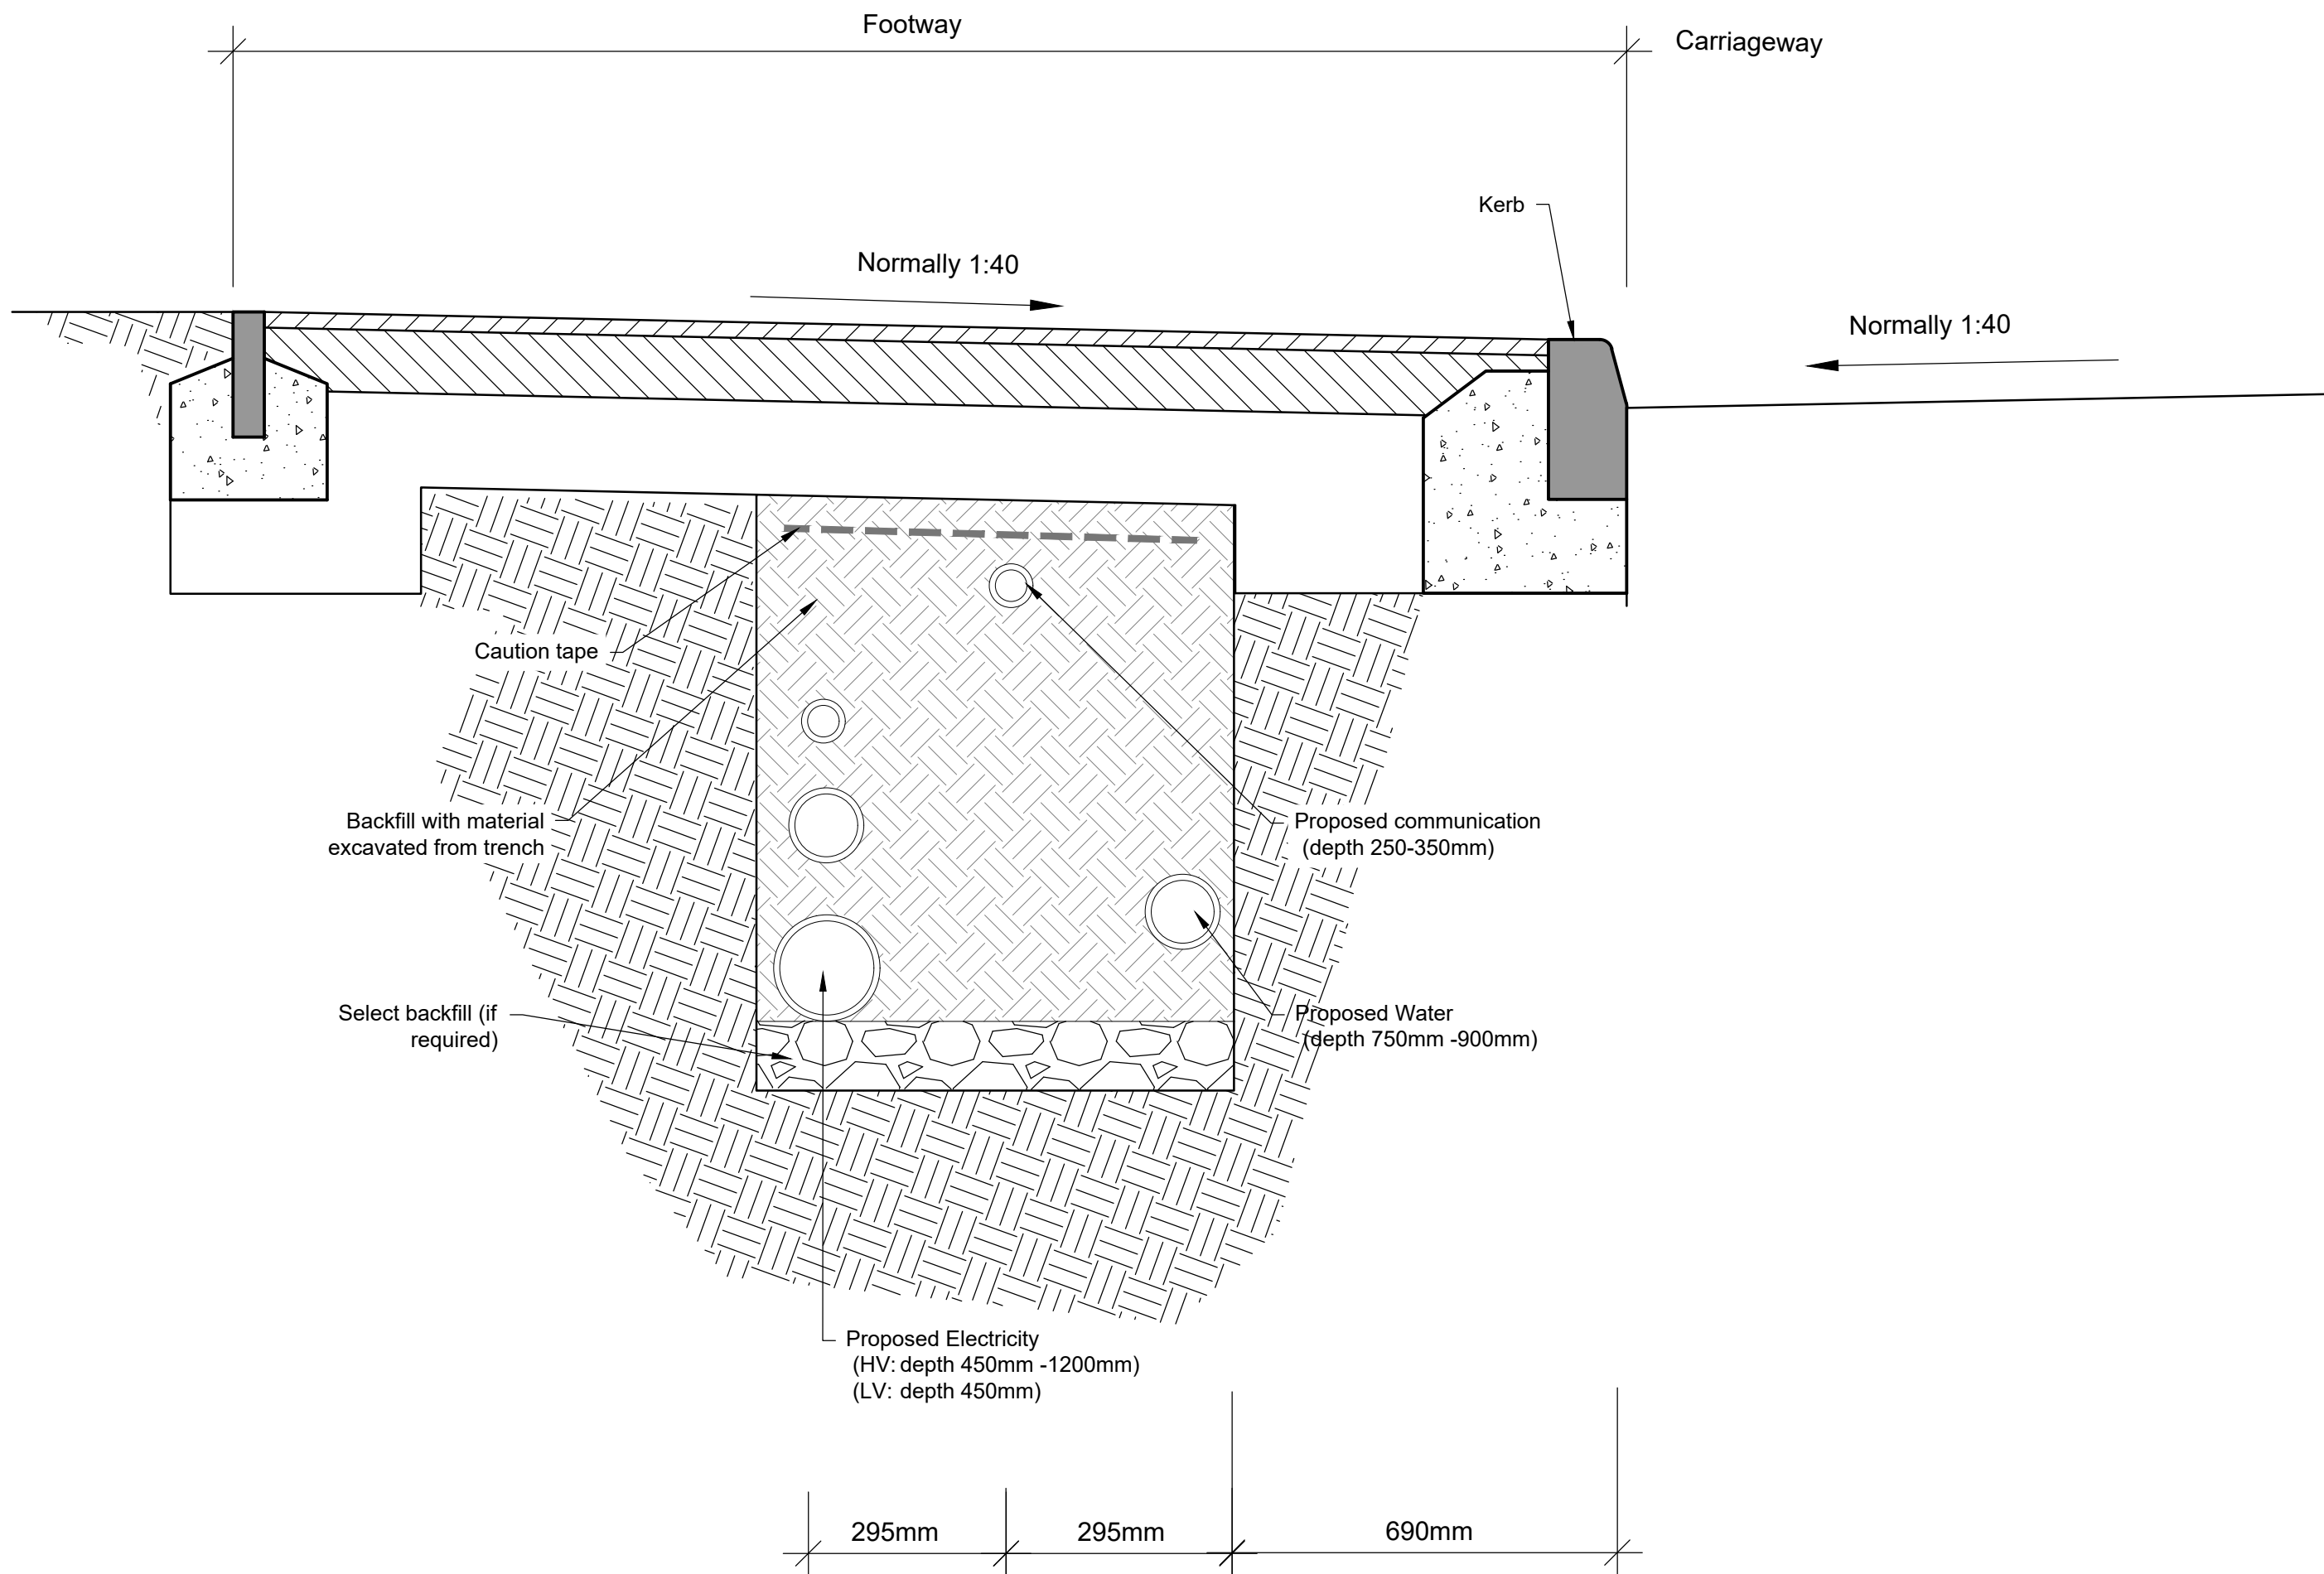

Typical Utilities
Trench

- NOTES**
- Co-ordination:** Read this drawing in conjunction with all relevant Architect's, Engineer's and specialist's drawings and specifications
 - Scale:** Do not scale from this drawing, use written dimensions only. All dimensions are in millimetres and levels in metres. To check the drawing has been printed at the intended scale this bar should be 50mm long at A1 or 25mm long at A3.
 - Health & Safety:** All specific drawing notes are to be read in conjunction with the Project Health & Safety Issues: Construction Stage document.

P01	23/06/26	AS	AS	Issued for Information
Rev.	Date	Drm.	Eng.	Amendment

LAND NORTH OF
HIGH BAR LANE

EXTERNAL WORKS DETAILS

Status
FOR INFORMATION
NOT FOR CONSTRUCTION

Drawn	AS	Eng.	AS
Scales	1:200 at A1	1:400 at A3	
Drawing No.	Rev.		
30005 / 7100	P01		