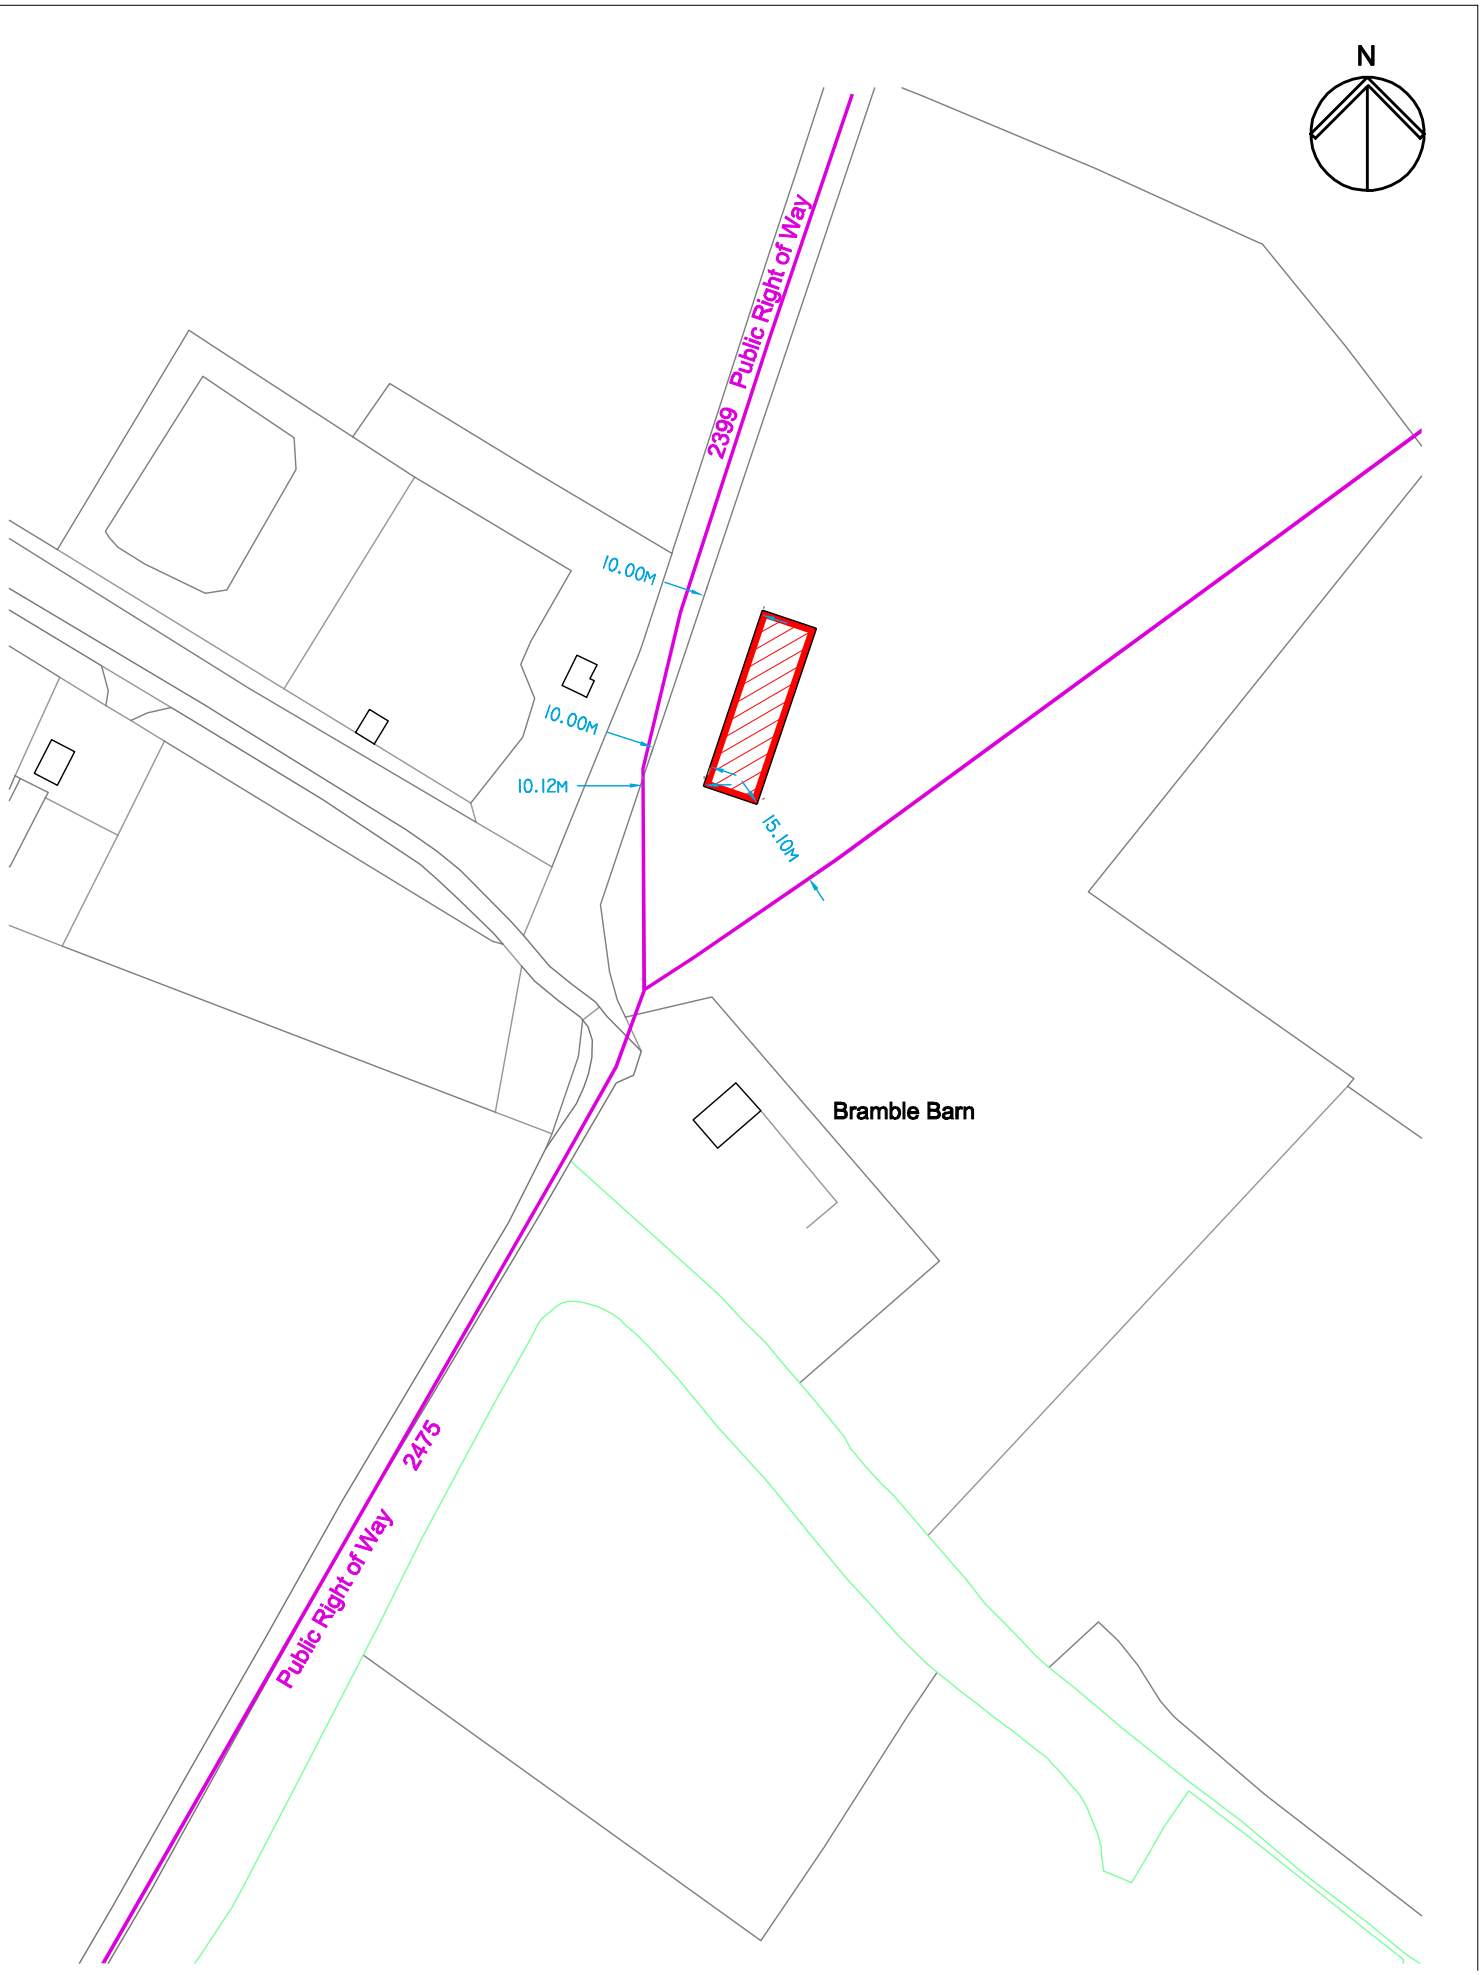

SCALE 1:1250m

0 20 40 60 80 100

job	Bramble Barn, Bramble Lane Thakeham, West Sussex RH20 3DZ	scale(s)	1:50 ☐ 1:100 ☐ 1:200 ☐ 1:500 ☐ 1:1250 ☒	job no.	dwg no. PRW1
dwg	PUBLIC RIGHTS OF WAY PLAN AS PROPOSED			drawing size A4	date 16 Feb 2024 / rev A