SCALE IN METRES 1:50

0 1 2 3 4 5

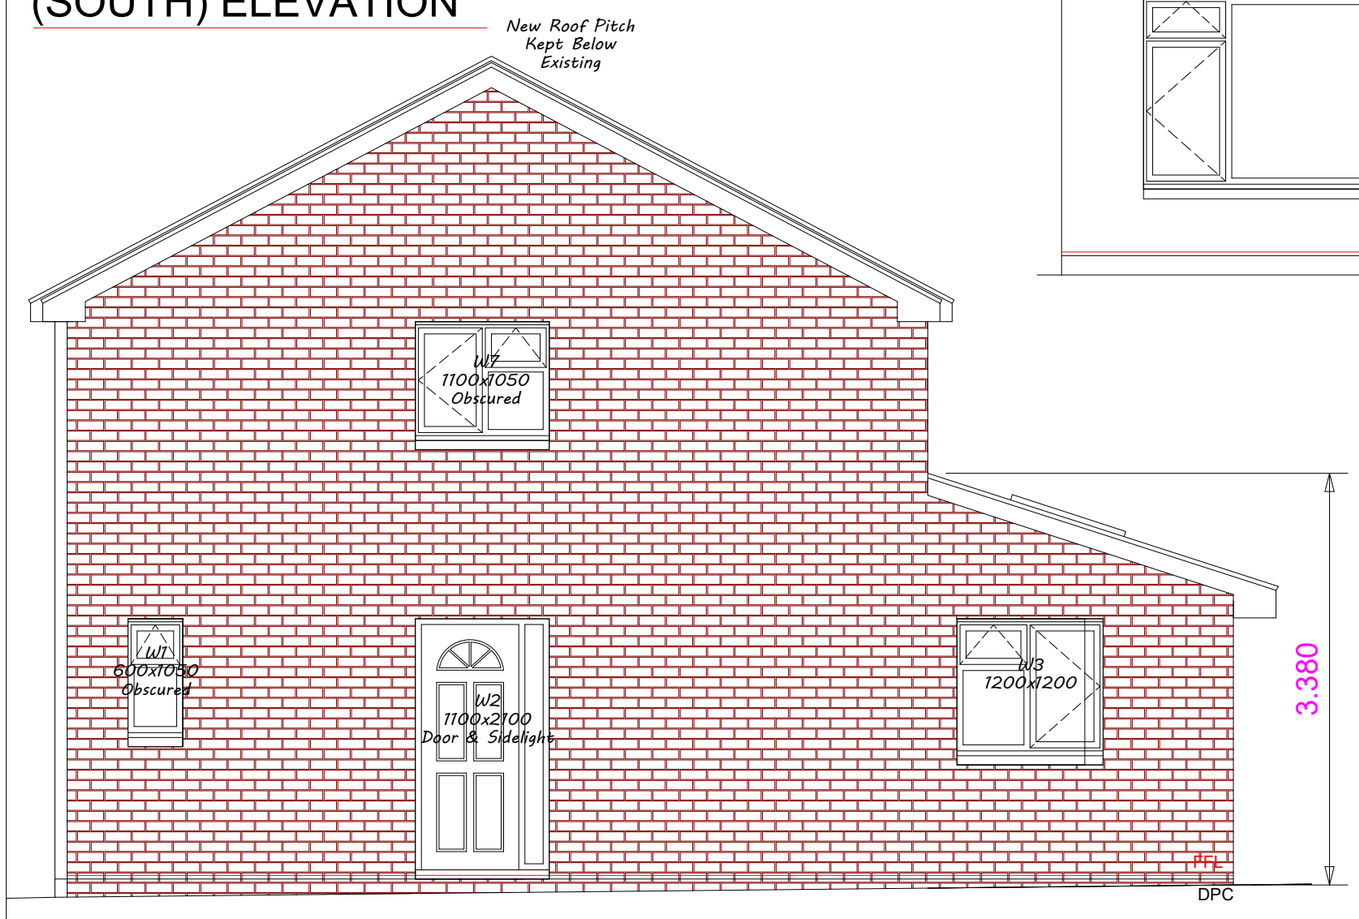

PROPOSED SIDE (SOUTH) ELEVATION

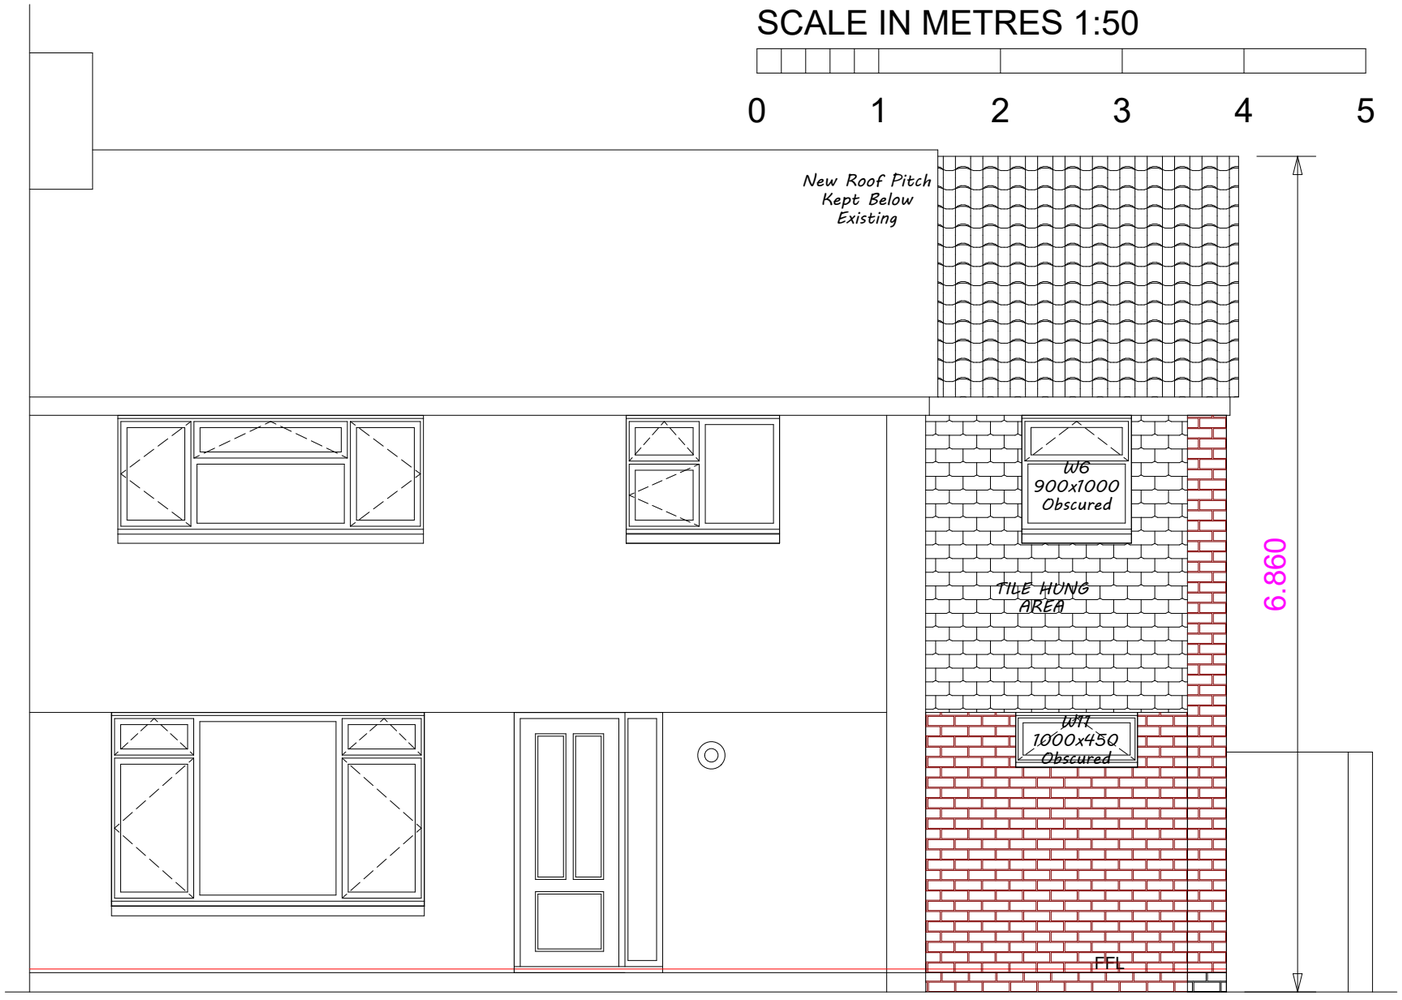

PROPOSED FRONT (EAST) ELEVATION

New Annexe Extension and Other Alterations	
Mr J Vallance 16 Gresham Place Henfield	
Scale: 1:50 Date: MAY 25	Dwg Nr: AJP05 REV01

NPB