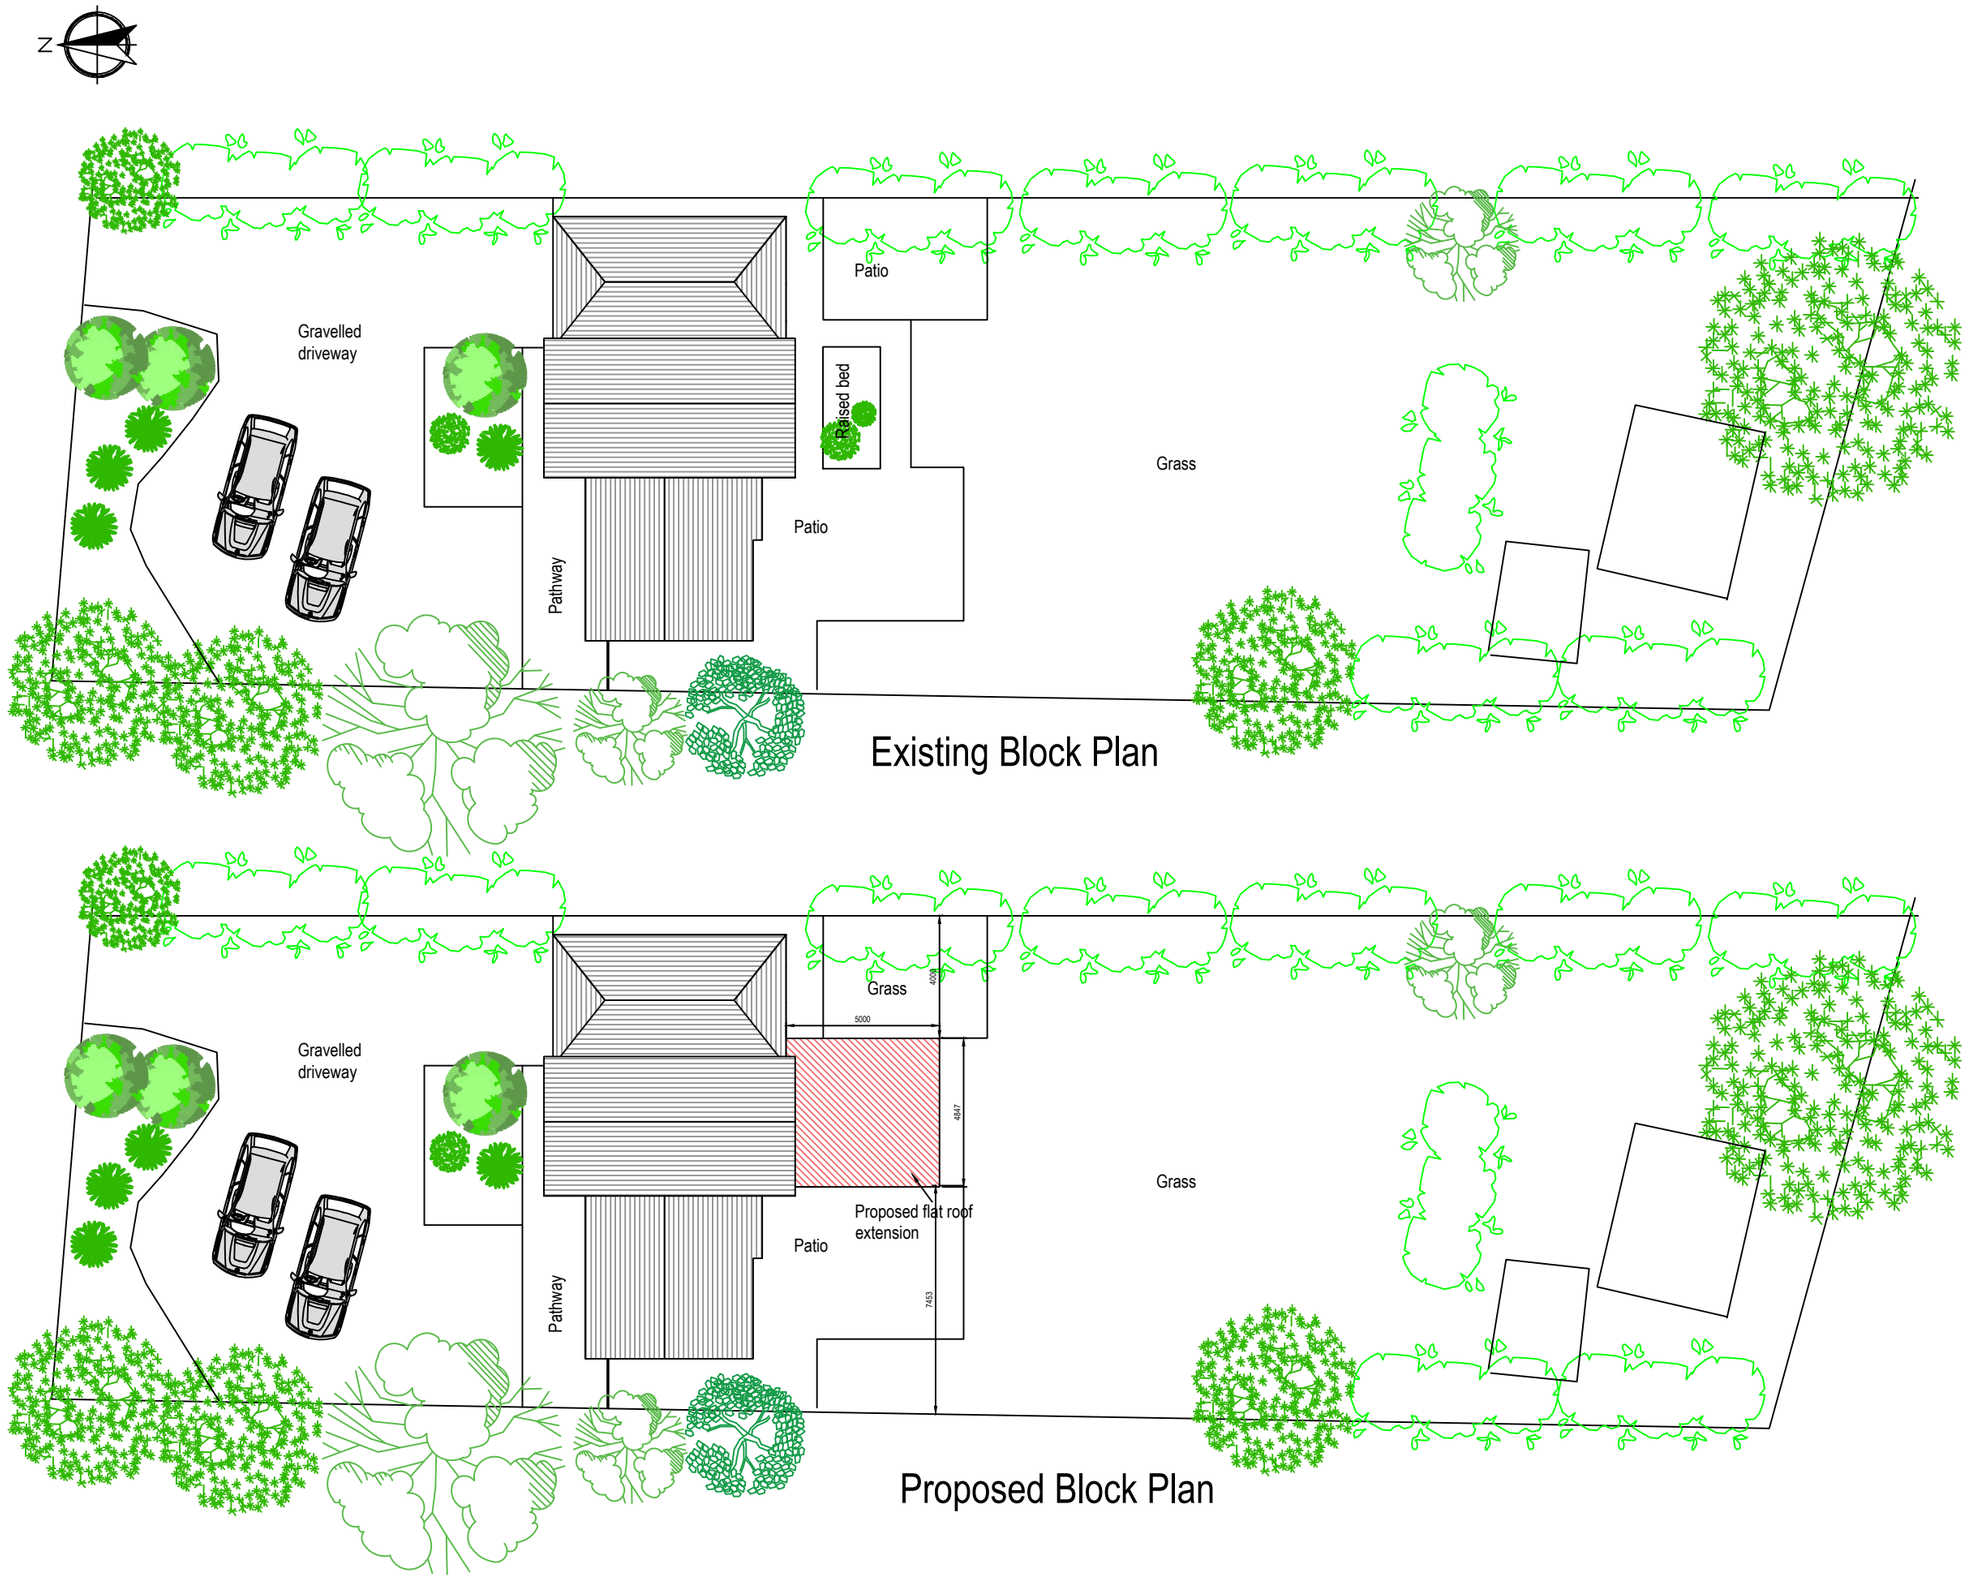


DO NOT SCALE

ALL DIMENSIONS TO BE VERIFIED ON SITE PRIOR TO THE START OF ANY WORK, AND ANY DISCREPANCIES NOTIFIED IN WRITING TO THE FULL SP LTD.

IF IN DOUBT , ASK

THIS DRAWING AND THE INFORMATION SHOWN ARE THE COPYRIGHT OF THE FULL SP LTD

NOTES AND REFERENCES

NOTES

| No. | DATE | REVISION |
|---|---|---|
| - | 1.10.26 | Preliminary issue |

fsp
The Full SP Ltd
Juppsland House
Adversane
West Sussex RH14 9JG
Tel 01403 780324
e-mail TheFullSP@aol.com

CLIENT
Simon Birch

PROJECT
51 Pulborough Road
Storrington
West Sussex RH20 4HJ

DRAWING TITLE
Proposed Block Plan

DATE
1.10.26

SCALE
1:200 @ A3

DRAWN
JM

CHECKED

PROJECT NO.
SB1

DRAWING NO.
SB1/BP/01

REVISION
-