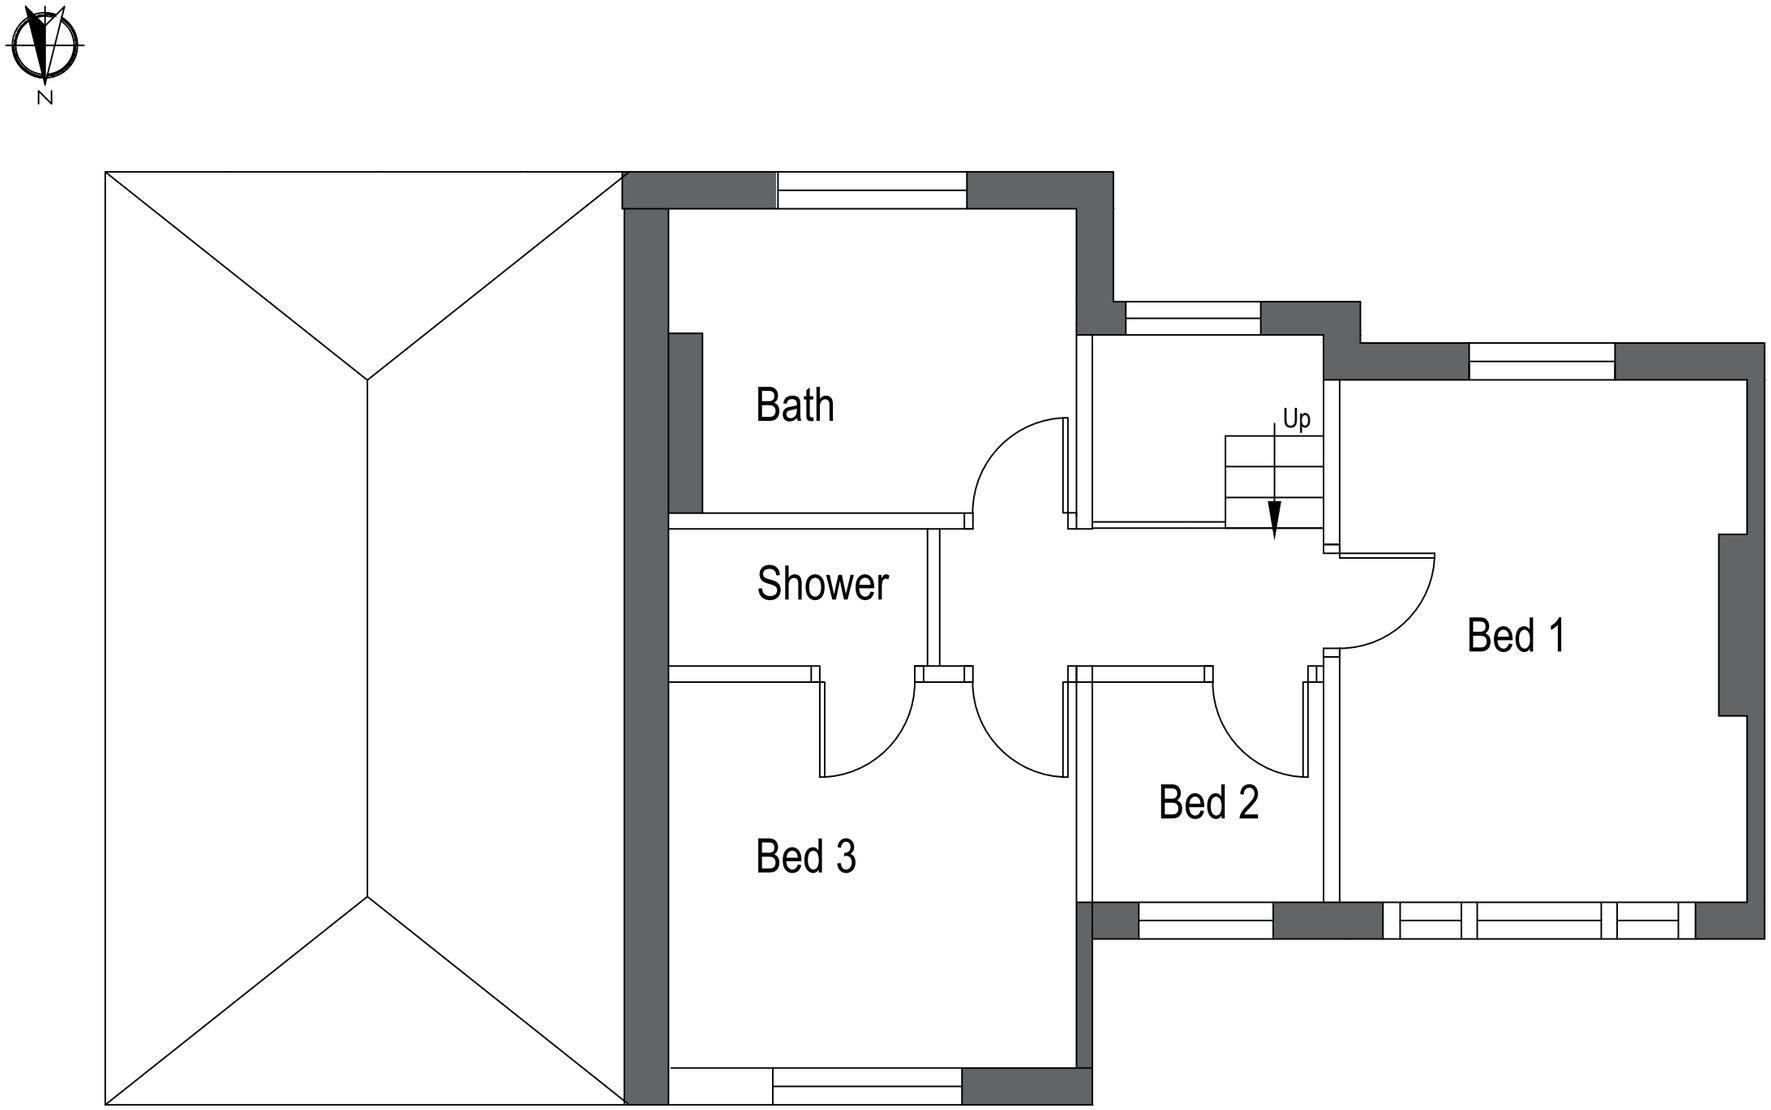


# First Floor

SCALE BAR 1:50

0 1 2 3 4 5 10

DO NOT SCALE
ALL DIMENSIONS TO BE VERIFIED ON SITE PRIOR TO THE START OF ANY WORK, AND ANY DISCREPANCIES NOTIFIED IN WRITING TO THE FULL SP LTD.
IF IN DOUBT , ASK
THIS DRAWING AND THE INFORMATION SHOWN ARE THE COPYRIGHT OF THE FULL SP LTD

NOTES AND REFERENCES

NOTES

| No. | DATE | REVISION |
|---|---|---|
| - | 3.7.26 | Preliminary issue |

fsp
The Full SP Ltd
Juppsland House
Adversane
West Sussex RH14 9JG
Tel 01403 780324
e-mail TheFullSP@aol.com

CLIENT

PROJECT

DRAWING TITLE
Existing First Floor

DATE 3.7.26
SCALE 1:50 @ A3
DRAWN JM
CHECKED

PROJECT NO. SB1
DRAWING NO. SB-EX-GA-1-01

REVISION -