N

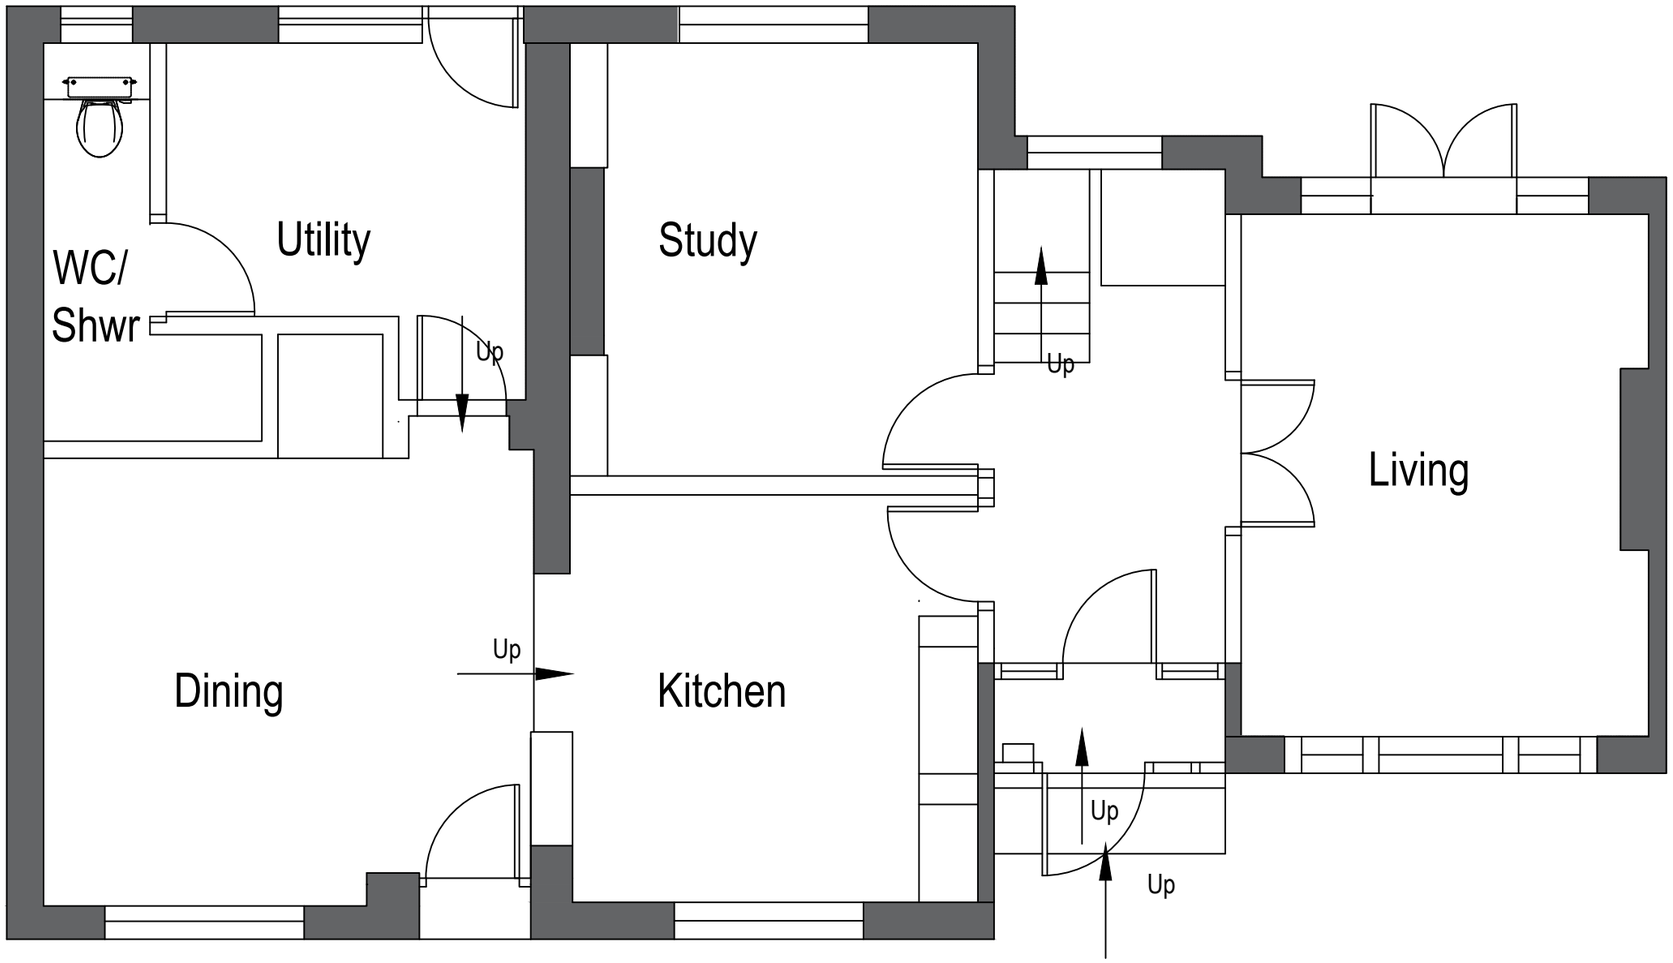

Ground Floor

SCALE BAR 1:50

0 1 2 3 4 5 10

DO NOT SCALE
ALL DIMENSIONS TO BE VERIFIED ON SITE PRIOR TO THE START OF ANY WORK, AND ANY DISCREPANCIES NOTIFIED IN WRITING TO THE FULL SP LTD.
IF IN DOUBT , ASK
THIS DRAWING AND THE INFORMATION SHOWN ARE THE COPYRIGHT OF THE FULL SP LTD

NOTES AND REFERENCES

NOTES

No.	DATE	REVISION
-	16.03.26	Preliminary issue

fsp
The Full SP Ltd
Juppsland House
Adversane
West Sussex RH14 9JG
Tel 01403 780324
e-mail TheFullSP@aol.com

CLIENT

PROJECT

DRAWING TITLE
Existing Plans

DATE
28.5.26
SCALE
1:50 @ A3
DRAWN
JM
CHECKED

PROJECT NO.
SB1
DRAWING NO.
SB-EX-GA-01

REVISION
-