Block Plan

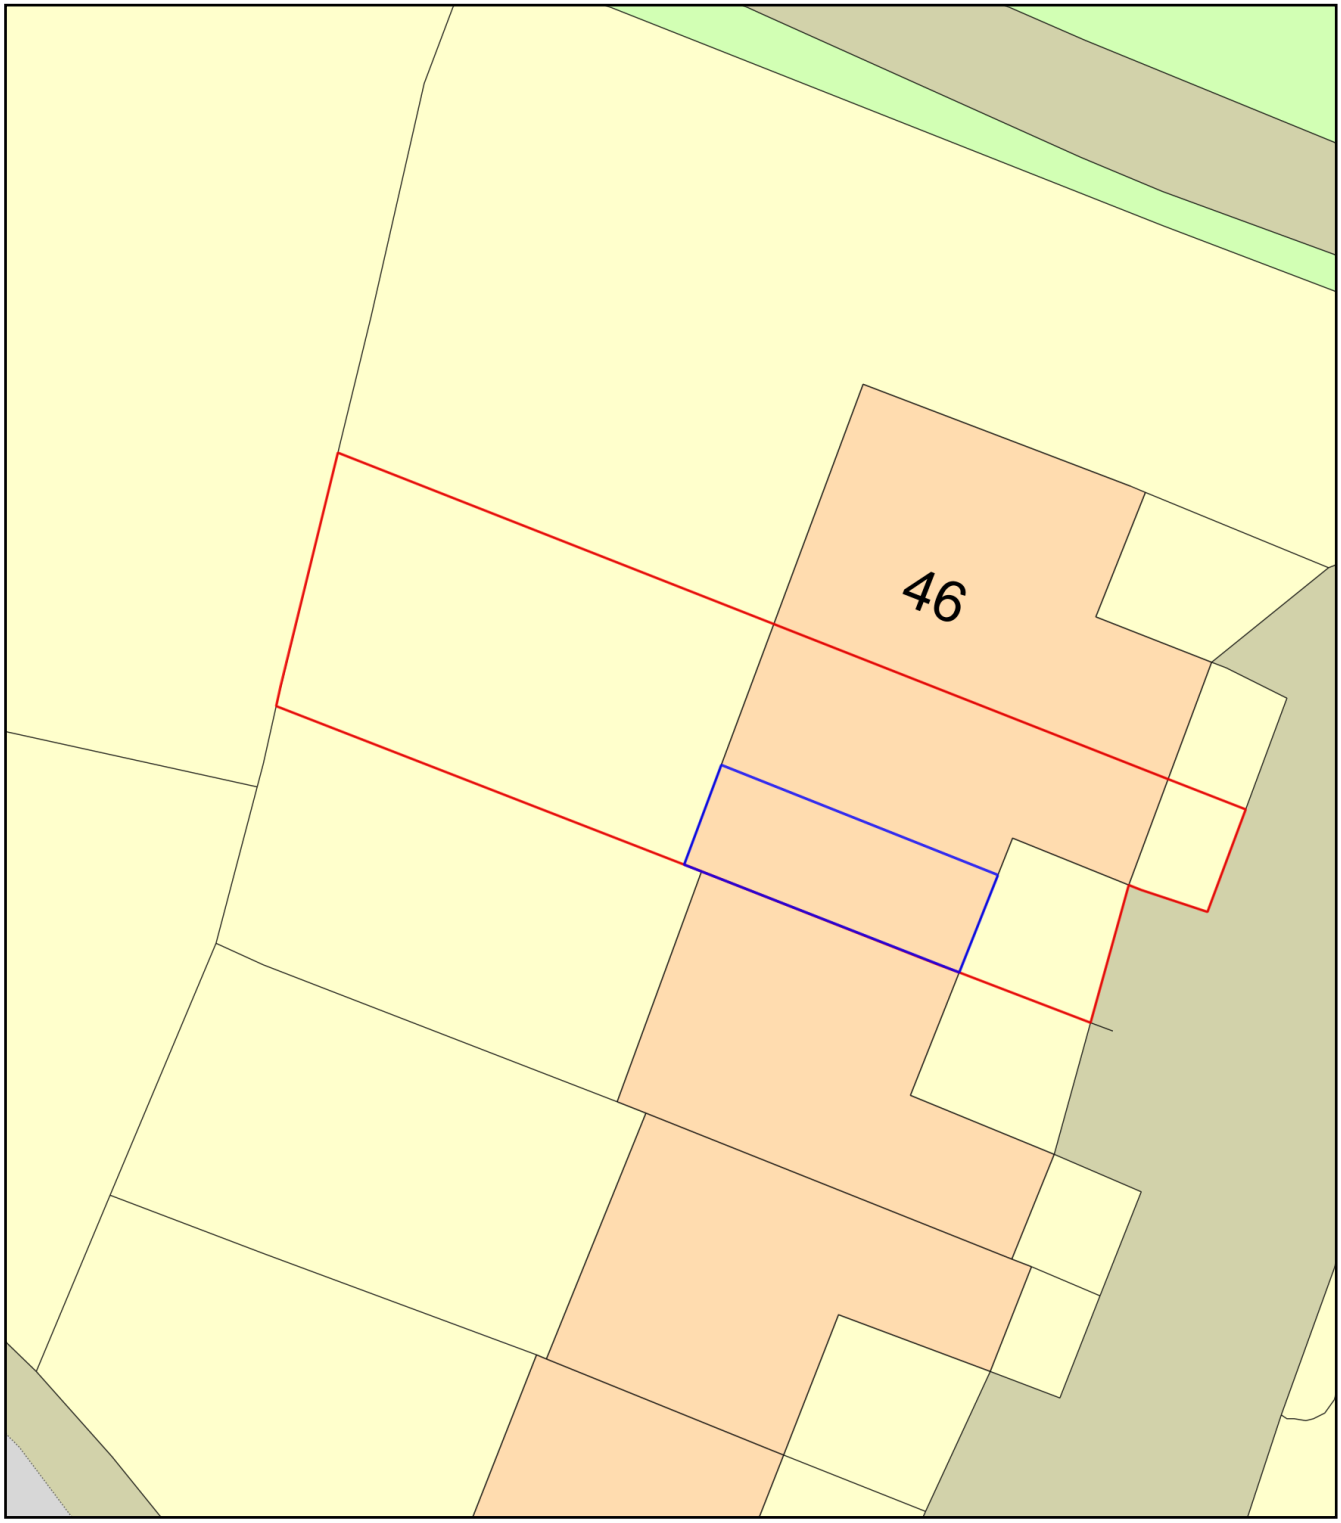

0 10

Metres

N

ReQuestaPlan

Plan Produced for: Nina Stanley

Date Produced: 16 Sep 2025

Plan Reference Number: TQRQM25259090339581

Scale: 1:200 @ A4

© Crown copyright and database rights 2025 OS 100042766