
0 1m 2m 3m 4m 5m

0 100mm

SCALE 1:50

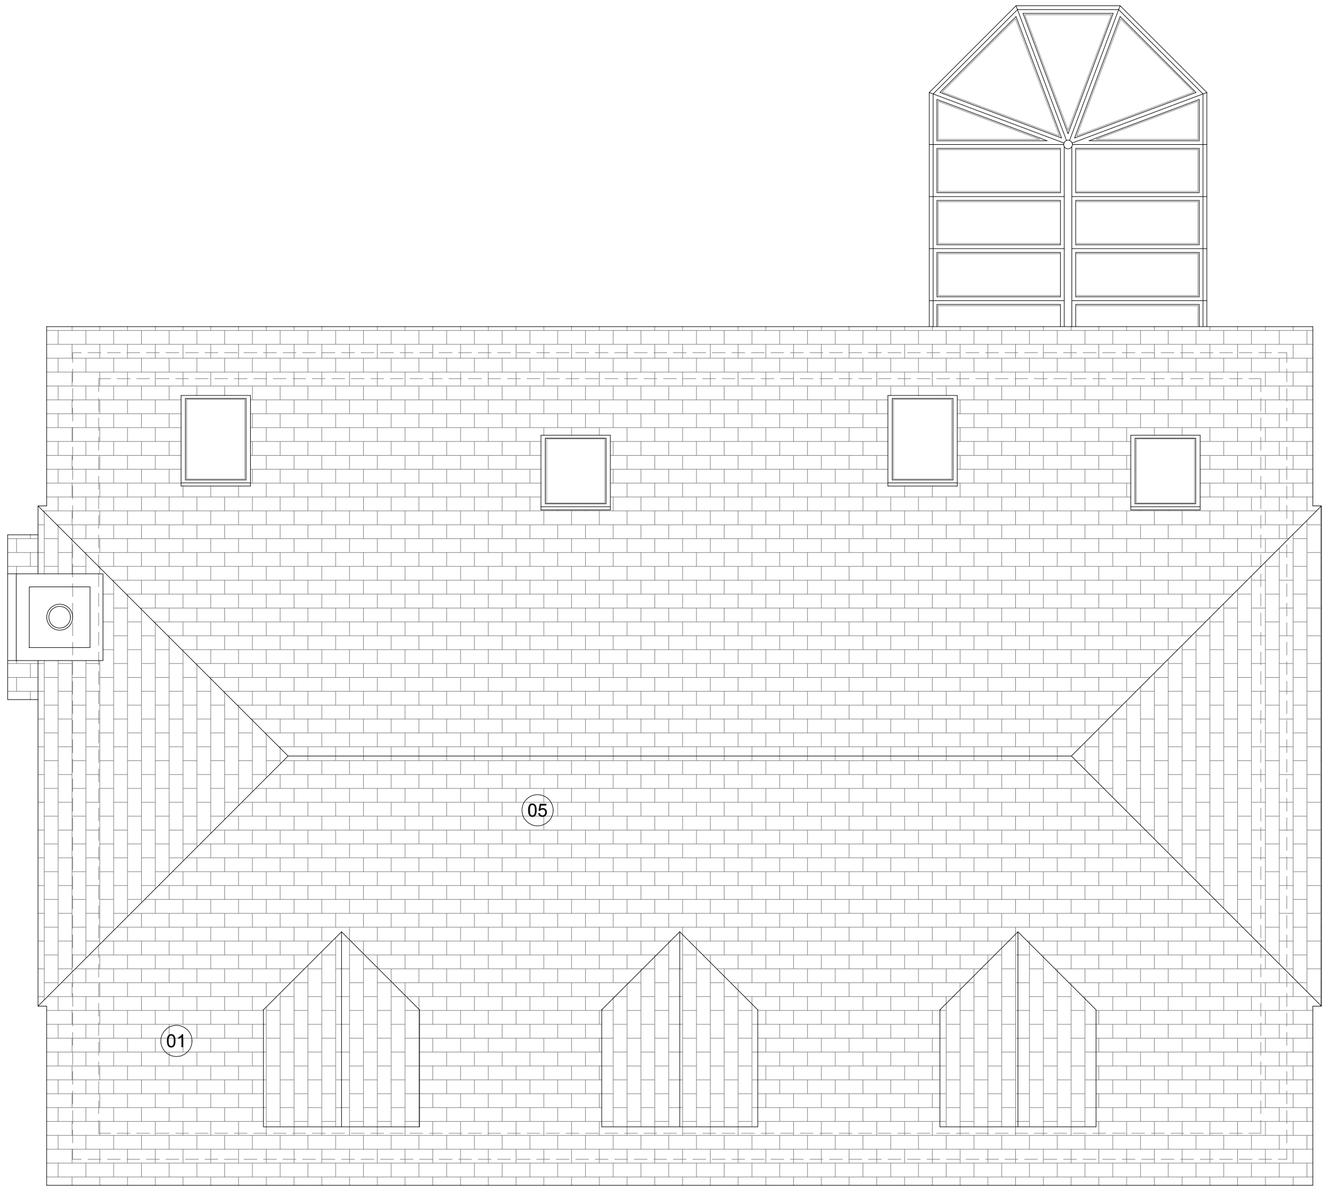

PROPOSED ROOF PLAN

Materials:

01. Existing Plain Clay Tiles
02. Flat Roof
03. Existing Brown UPVC Windows & Doors
04. Existing Red/Brown Multi-Stock Brick
05. Plain Clay Tile To Match Existing

Rev.	Date	Detail
-	-	-

Status: PLANNING

APEX TIMBER FRAME SOLUTIONS

Tel: 01403 752272 mail: design@apextimberframe.com
www.apextimberframe.com

Client: CHRIS MANN

Project Title: FAIR MEADOW, HAGLANDS LANE, WEST CHILTINGTON, RH20 2QR

Drawing Title: PROPOSED ROOF PLAN

Scale.	Date	Drawn
1:50 A2	Apr 2024	TMA

Drawing No.	Rev.
APEX - 01 - P04	-

The copyright in this document and design is confidential to and the property of Apex Structures Limited