




PROPOSED EAST ELEVATION (FRONT)

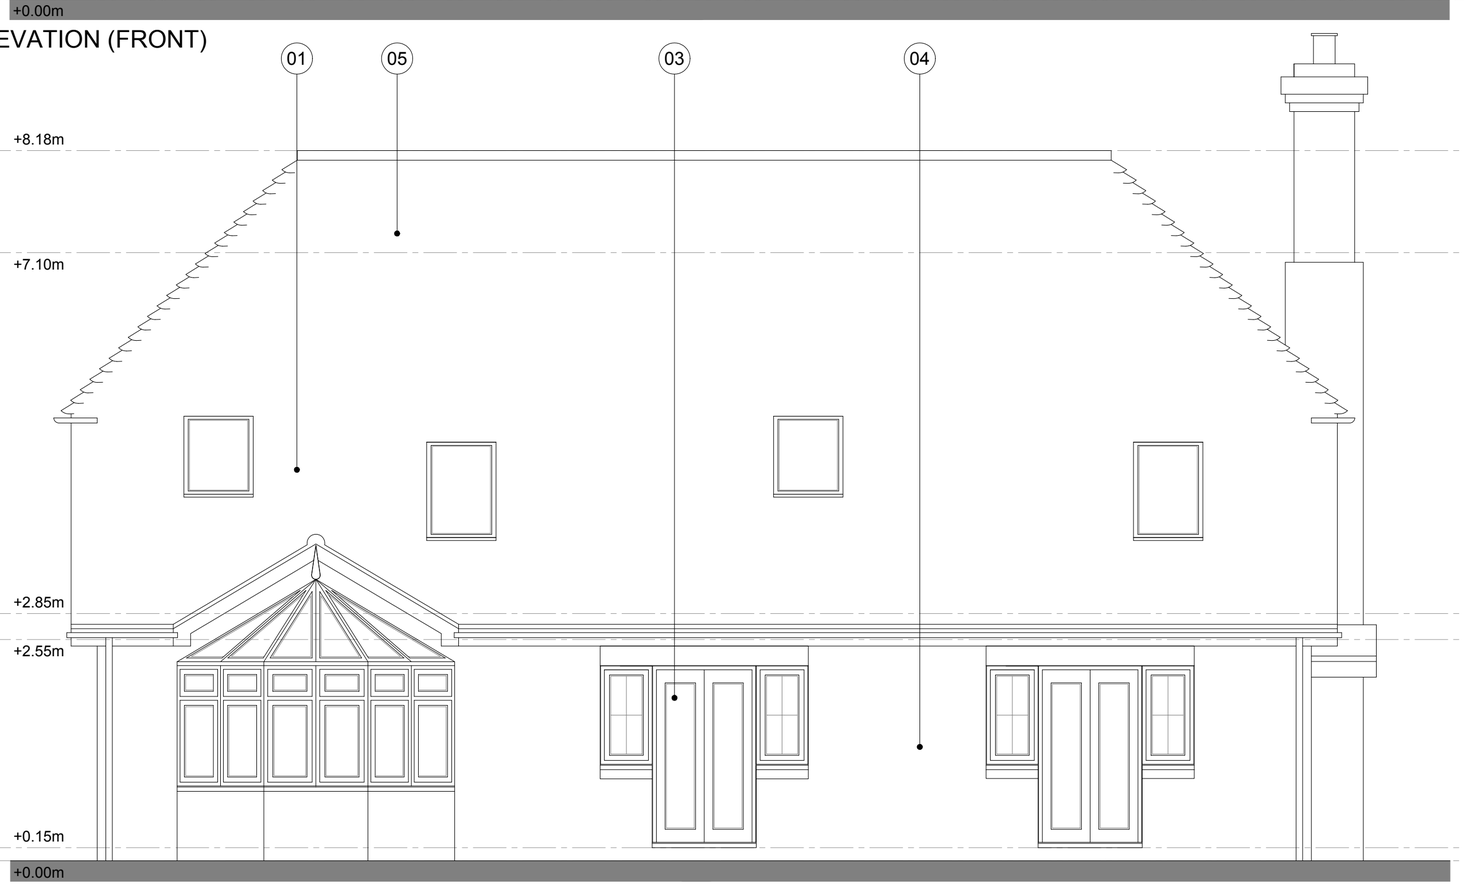


PROPOSED WEST ELEVATION (REAR)

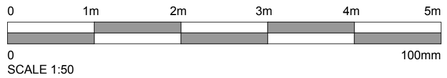


SCALE 1:50

Materials:

01. Existing Plain Clay Tiles
02. Flat Roof
03. Existing Brown UPVC Windows & Doors
04. Existing Red/Brown Multi-Stock Brick
05. Plain Clay Tile To Match Existing

| Rev. | Date | Detail |
|---|---|---|
| - | - | - |

Status: PLANNING

APEX TIMBER FRAME SOLUTIONS

Tel: 01403 752272 mail: design@apextimberframe.com
**www.apextimberframe.com**

Client: CHRIS MANN

Project Title: FAIR MEADOW,
HAGLANDS LANE,
WEST CHILTINGTON, RH20 2QR

Drawing Title: PROPOSED ELEVATIONS

| Scale. | Date | Drawn |
|---|---|---|
| 1:50 A2 | Apr 2024 | TMA |

| Drawing No. | Rev. |
|---|---|
| APEX - 01 - P05 | - |

The copyright in this document and design is confidential to and the property of Apex Structures Limited