


PROPOSED SAND SCHOOL PLAN


All dimensions in metres. Drawing scale is accurate only when printed at 100% on A4 landscape.

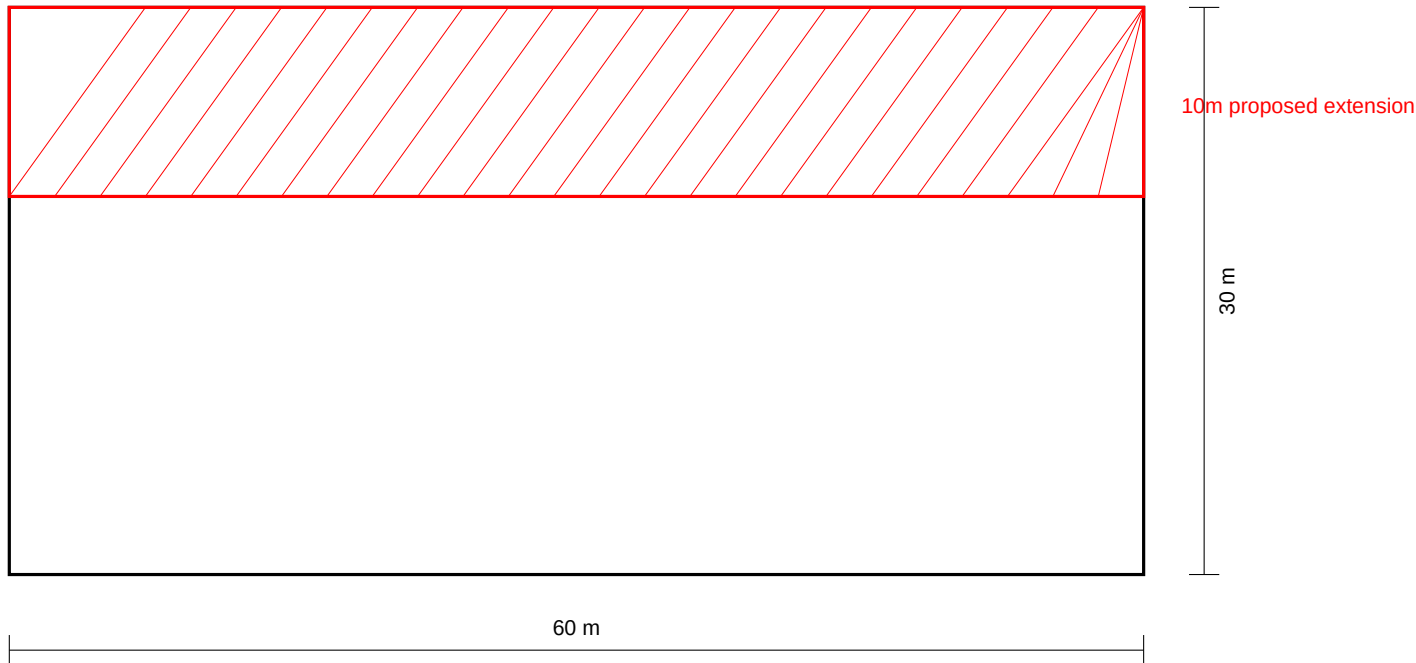

NOTES

- 1. Existing/proposed sand school surface: sand and fibre mix.
- 2. Existing access and drainage arrangements retained.
- 3. Proposed extension increases width from 20m to 30m; length remains 60m.

SCALE BAR 1:400

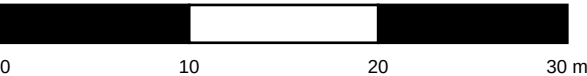

LEE PLACE SAND SCHOOL EXTENSION Do not scale if printed at any other size

Proposed arena 30m x 60m

Scale: 1:400 @ A4

Client: Scrase Farms

Drawing: SK-004