
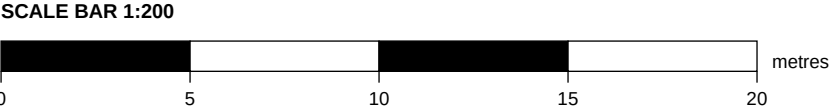


PROPOSED SAND SCHOOL PLAN

All dimensions in metres unless stated otherwise.

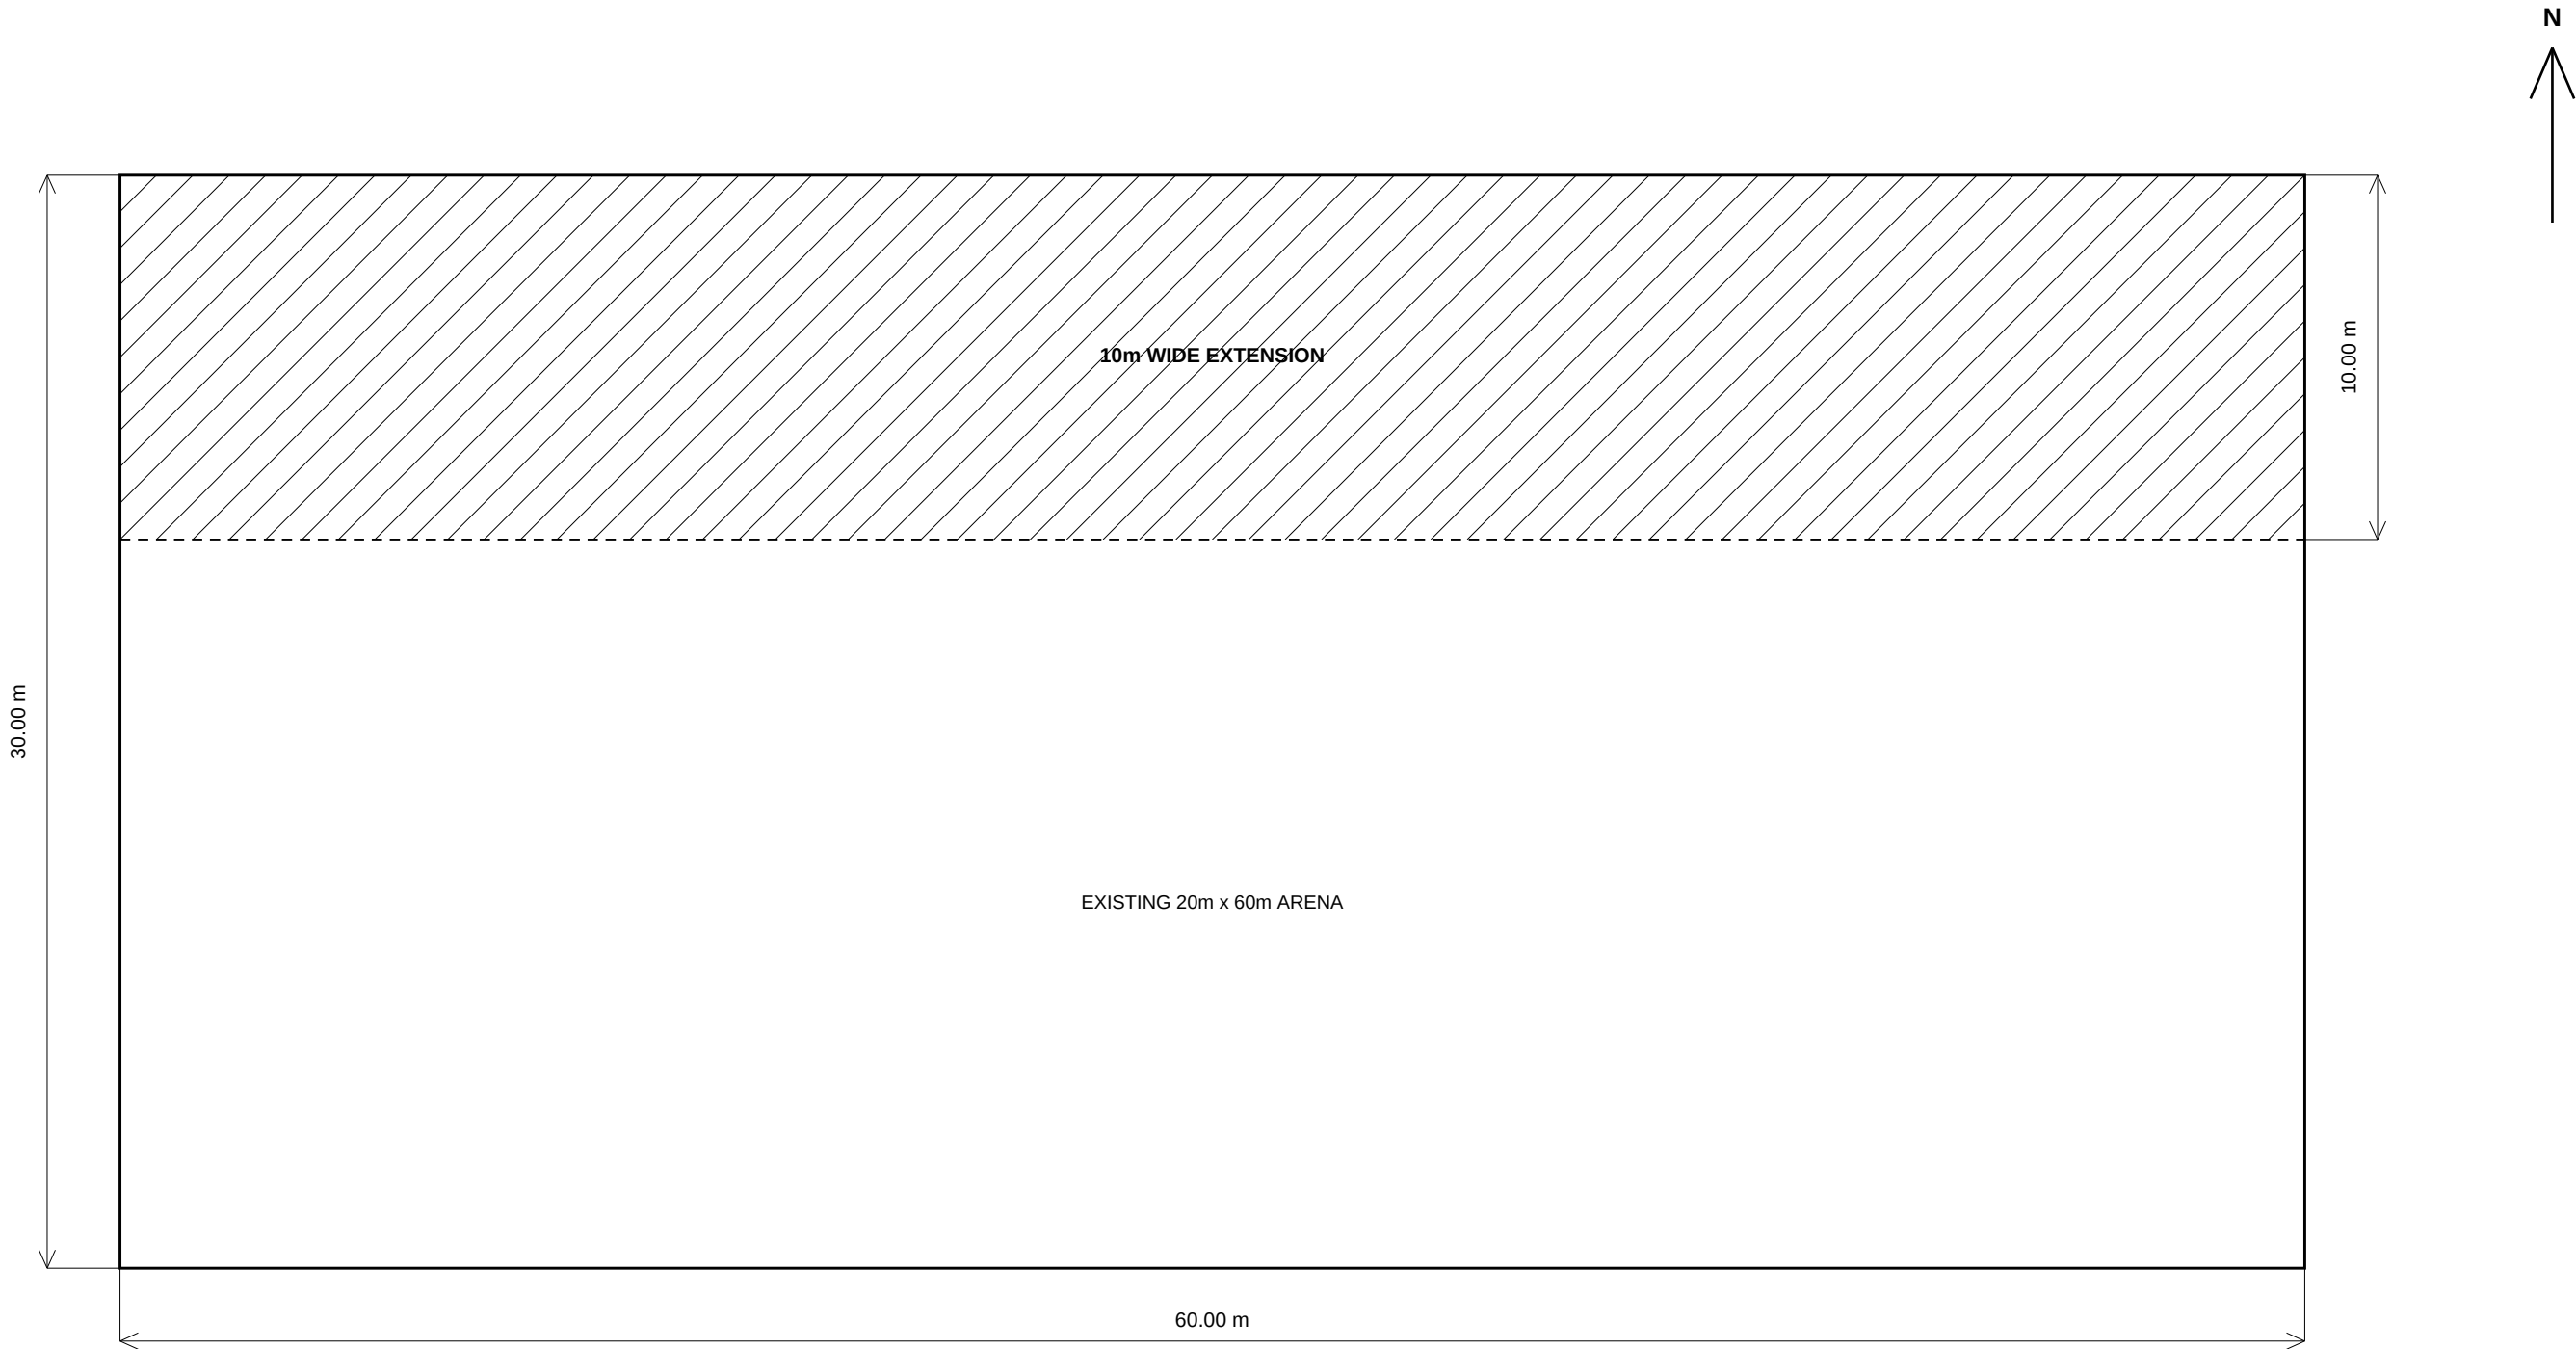

At 1:200, 10m = 50mm and 60m = 300mm on paper.

LEE PLACE - SAND SCHOOL EXTENSION

Client: Scrase Farms

Proposed Sand School Plan

IMPORTANT: Print at Actual Size / 100%. Do not use Fit, Shrink or Printable Area.

DRAWING NO.
SK-002

REVISION
P1

SCALE
1:200 @ A3

STATUS
PLANNING

DATE
20 July 2026

SHEET
A3 LANDSCAPE