

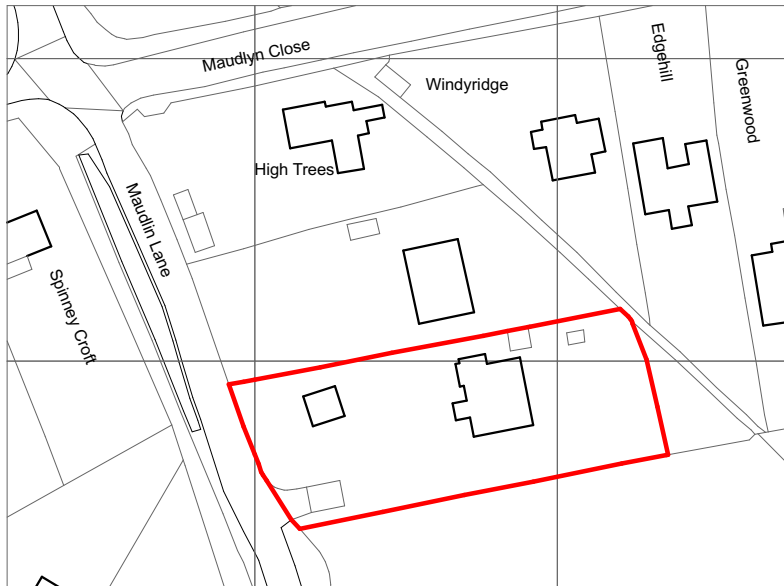


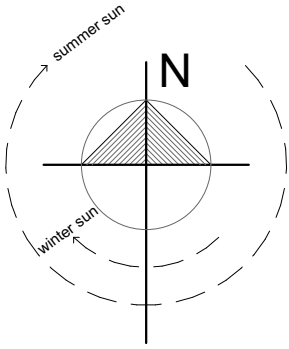

Ordnance Survey, (c) Crown Copyright 2019. All rights reserved. Licence number 100022432

Scale 1:1250 

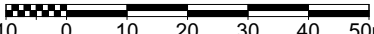

Client
MR. TIM JOHNSON


Drawing Title
LOCATION PLAN

Drawing Scale
1:1250

Drawing ID

PL-01

North

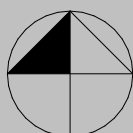

NETHER MAUDLIN

Maudlin Lane, Bramber, BN44 3PR

© This drawing remains the property of MGI Architecture Ltd.
and shall not be copied without prior written consent.

All dimensions to be checked on site and any discrepancies
to be reported before work commences.