



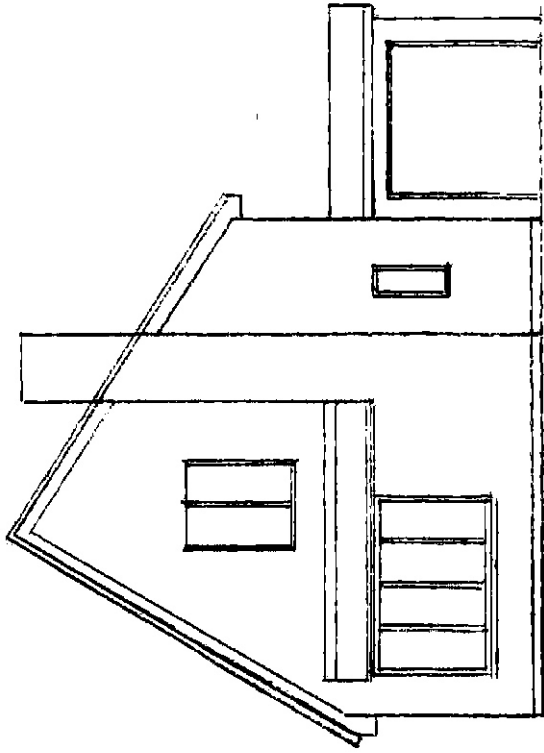


FRONT (WEST)

EXISTING

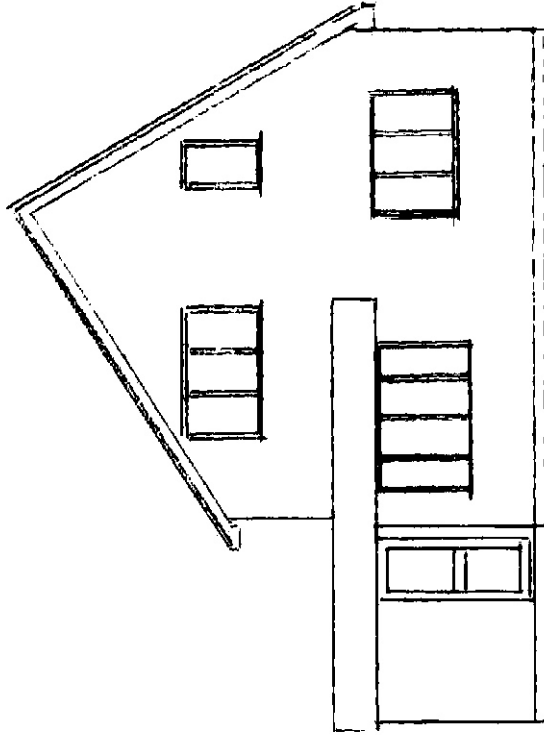


REAR (EAST)

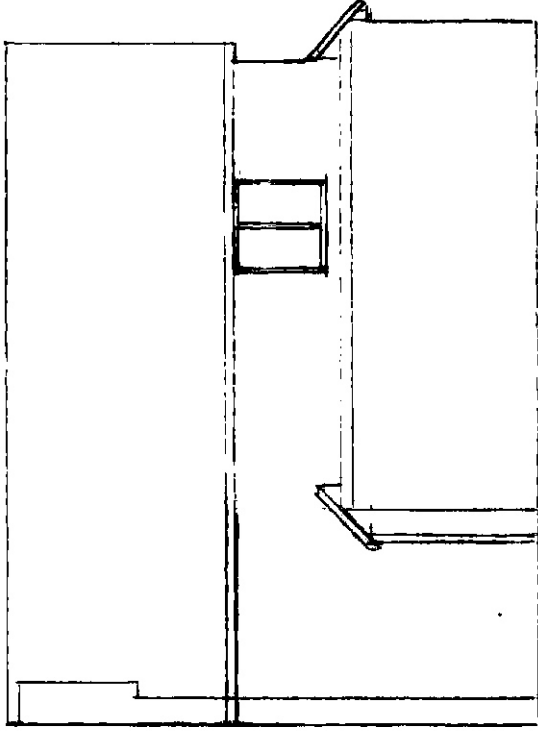

SIDE (SOUTH)

EXISTING

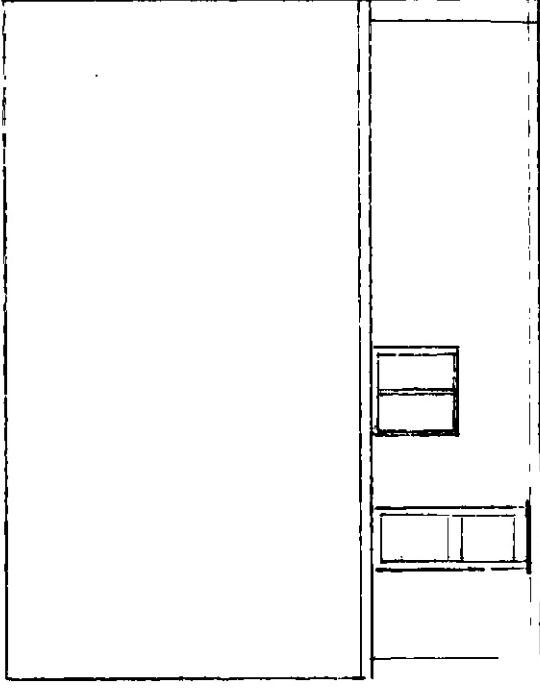

SIDE (NORTH)

0 1 2 3 4 5m  
Scale

1601500 Rm. EXTENSION  
2, ADDITIONAL GARAGE,  
HOLSTON, R. 112 4th  
Scale 1:100  
18/12/2025  
DWG NO 3 EXISTING ELEVATIONS