


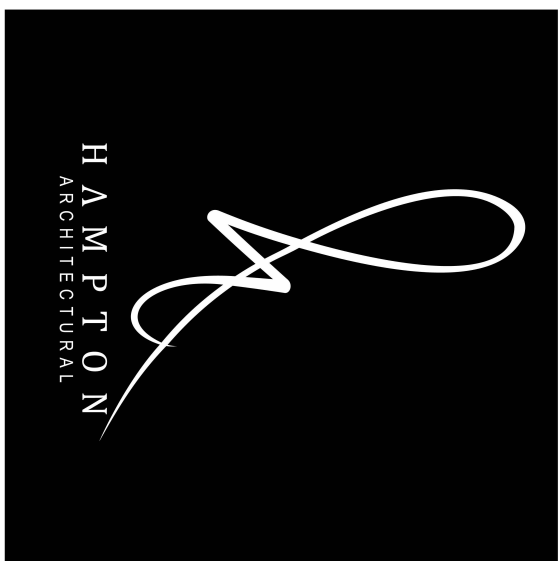

FOR PLANNING

ISSUE STATUS

CLIENT

TIM MITRA

PROJECT

PALMERS STUD

REV	DESCRIPTION	DATE
A	CONCEPT DESIGN	18.08.25
B	DETAILED DESIGN	10.09.25
C	DETAILED DESIGN	16.09.25
D	DETAILED DESIGN	22.09.25
E	FOR PLANNING	23.12.25

PROPOSED MATERIAL FINISHES

1. Roof

Pitched roof: dark grey slate
Flat roof: dark grey EPDM or GRP
Soffits & fascia: black painted timber
Downpipes & guttering: black uPVC

2. Walls

Brick plinth: red brick to match the existing
New walls: white/off-white render
Existing Walls: replacement white/off-white render
Dormers: timber cladding

3. Windows & Doors

Windows: black aluminium
Roof Windows: dark grey aluminium
Doors: black aluminium

PROJECT ID	DATE of ISSUE
45829	30.06.25

SCALE (@ A1)	REV
1 : 50	E



TITLE

ROOF PROPOSED

DWG No.

A107

©2024

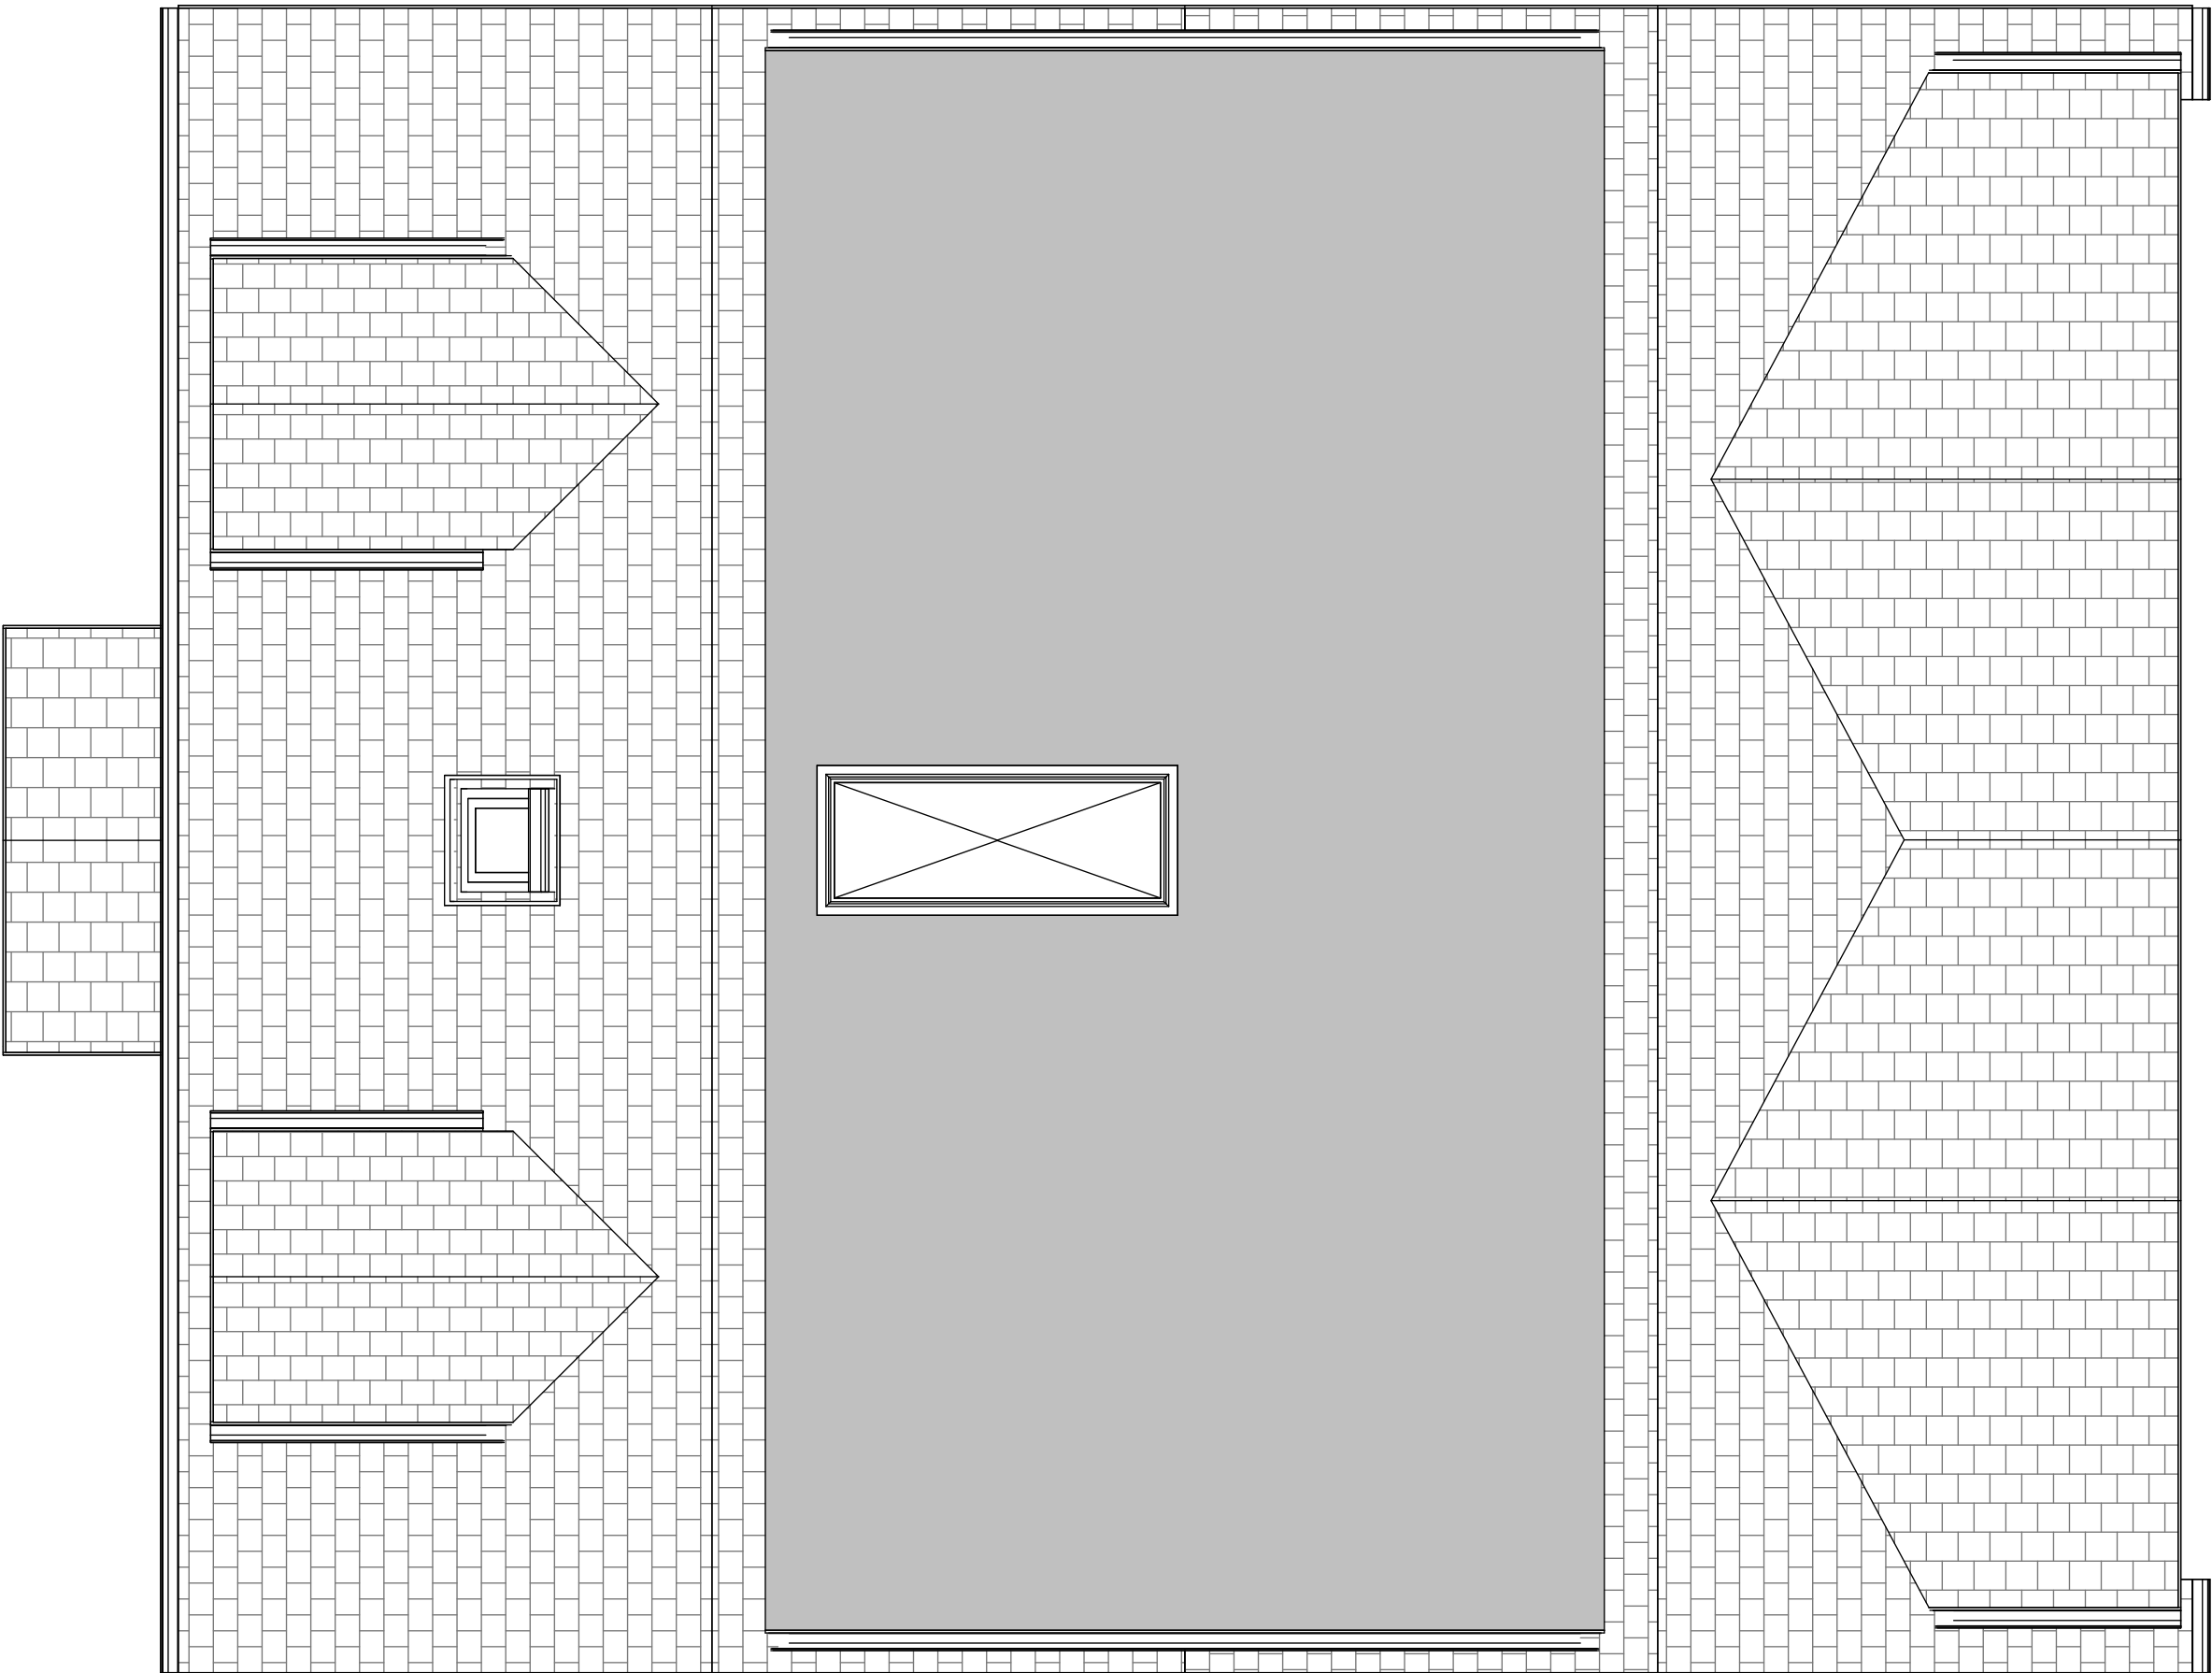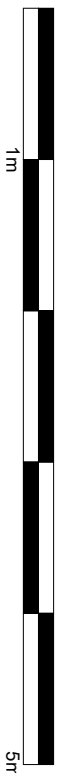

A202
4 N_PROPOSED

A202
3 E_PROPOSED

A202
2 W_PROPOSED

A202
1 S_PROPOSED

1 R_PROPOSED
1 : 50