


REV	DESCRIPTION	DATE
A	CONCEPT DESIGN	18.08.25
B	DETAILED DESIGN	10.09.25
C	DETAILED DESIGN	16.09.25
D	DETAILED DESIGN	22.09.25
E	FOR PLANNING	23.12.25

PROJECT ID	DATE of ISSUE
45829	30.06.25
SCALE (@ A1)	REV
1 : 50	E

AS EXISTING


A201
1 N_EXISTING

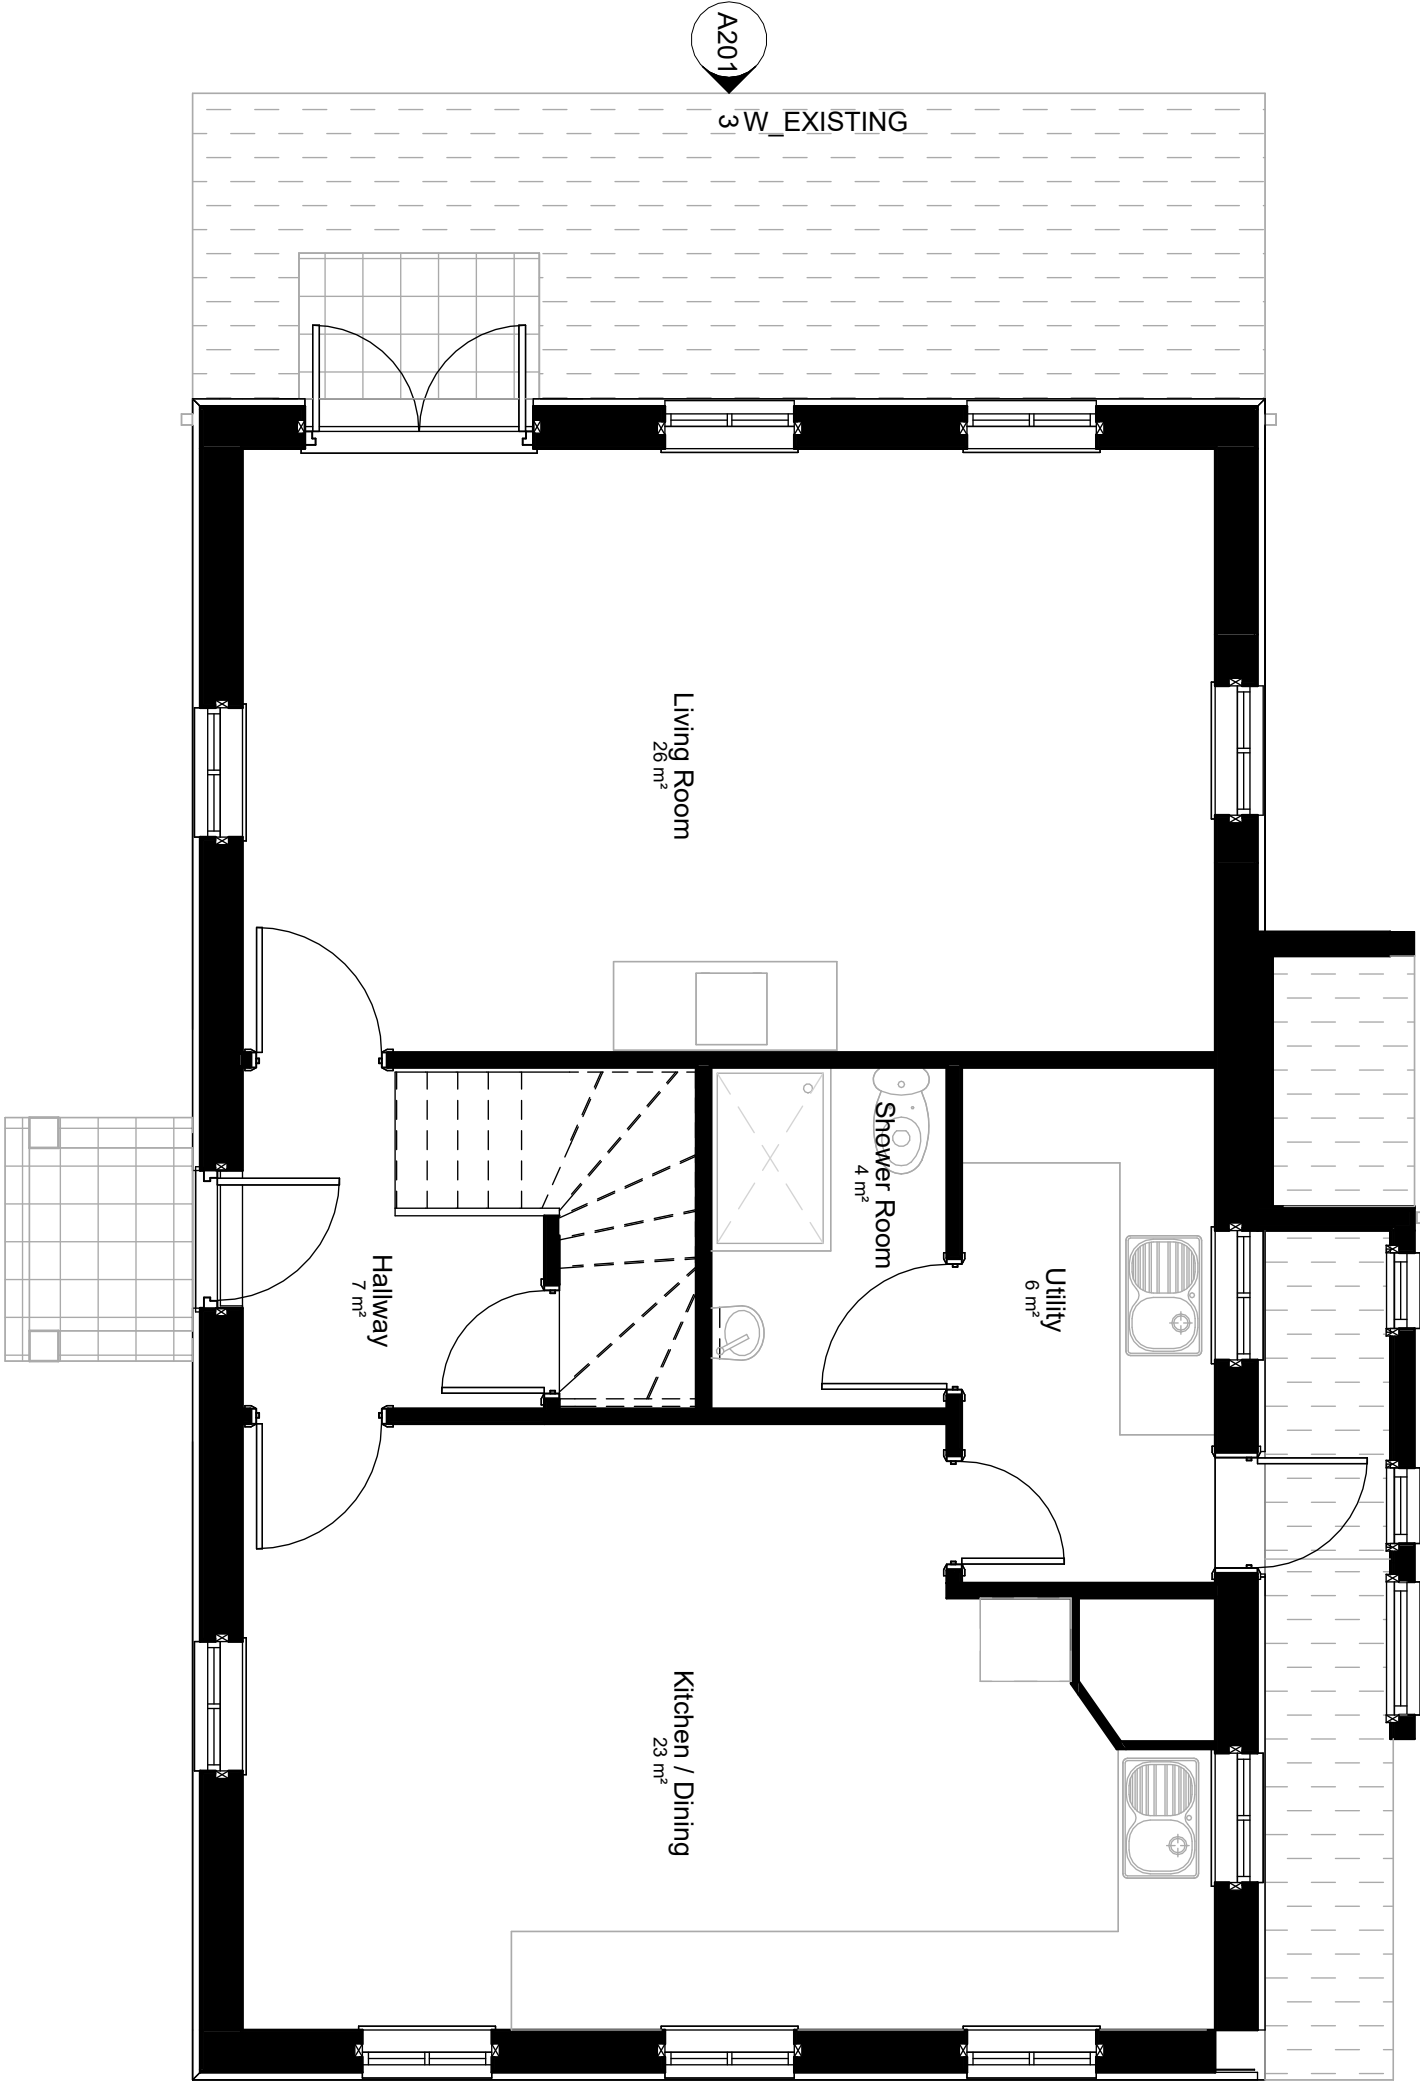

1
1 : 50
G_EXISTING

A201
2 S_EXISTING

A201
1 N_EXISTING

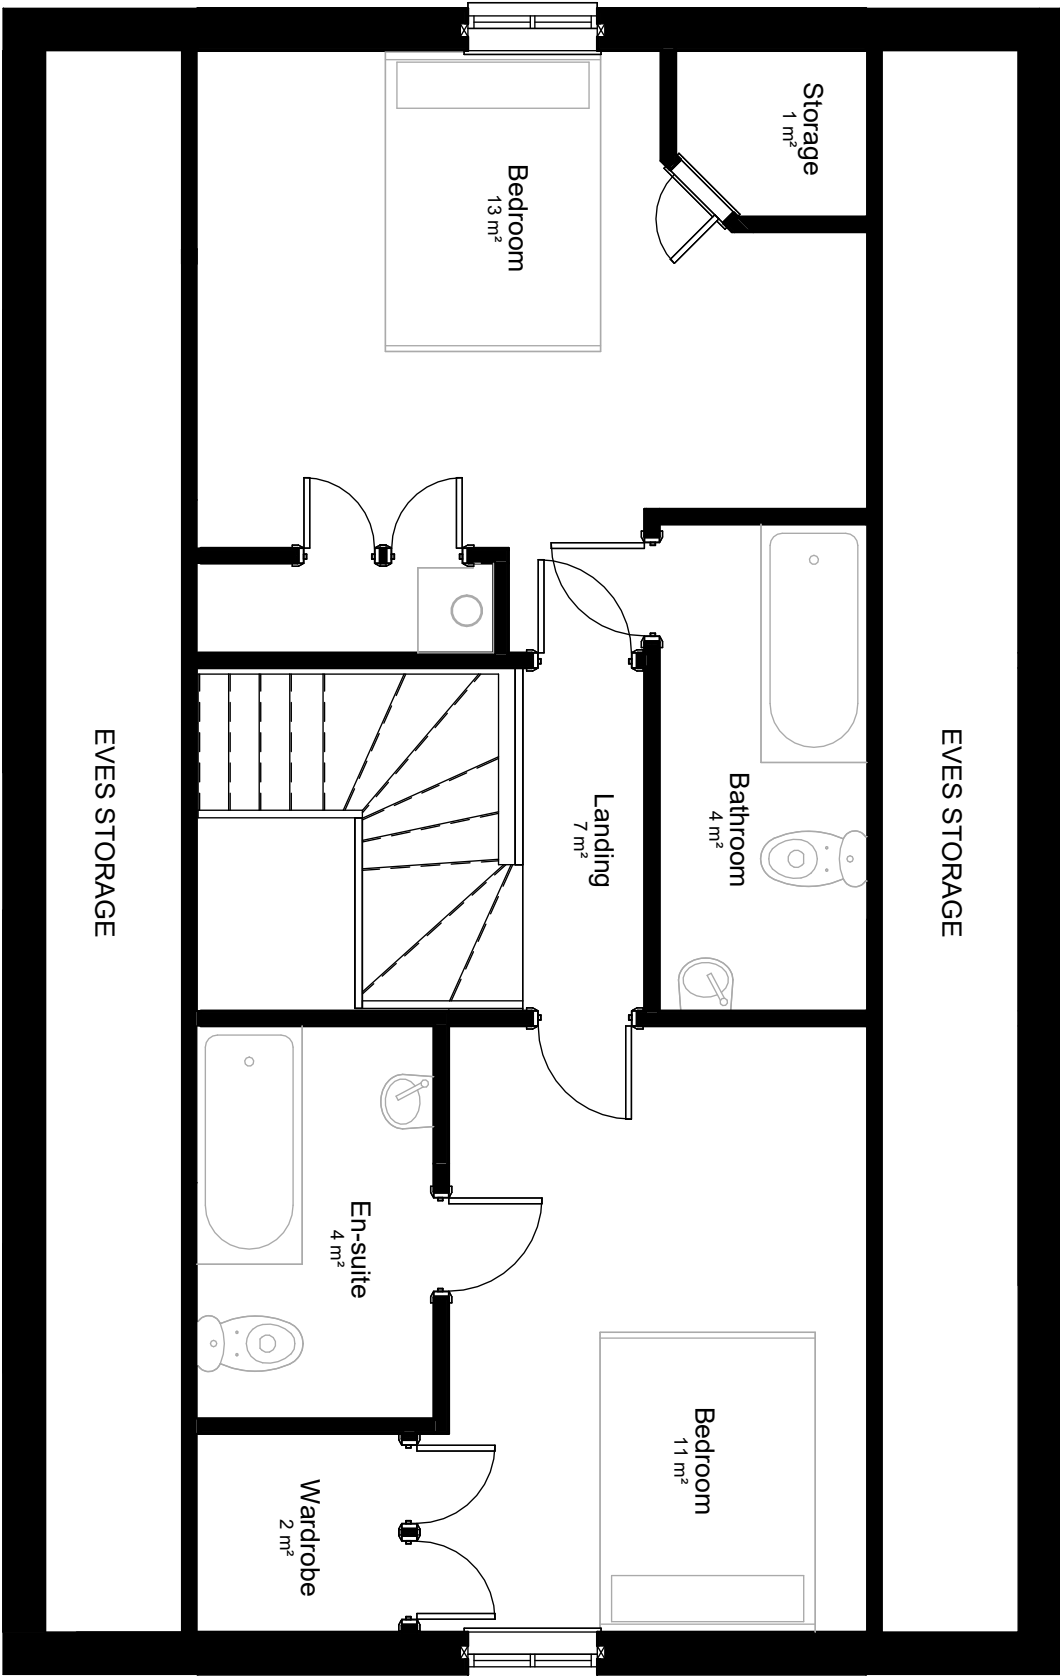


2
1 : 50
1_EXISTING

A201
2 S_EXISTING

A201
1 N_EXISTING

A201
3
W_EXISTING

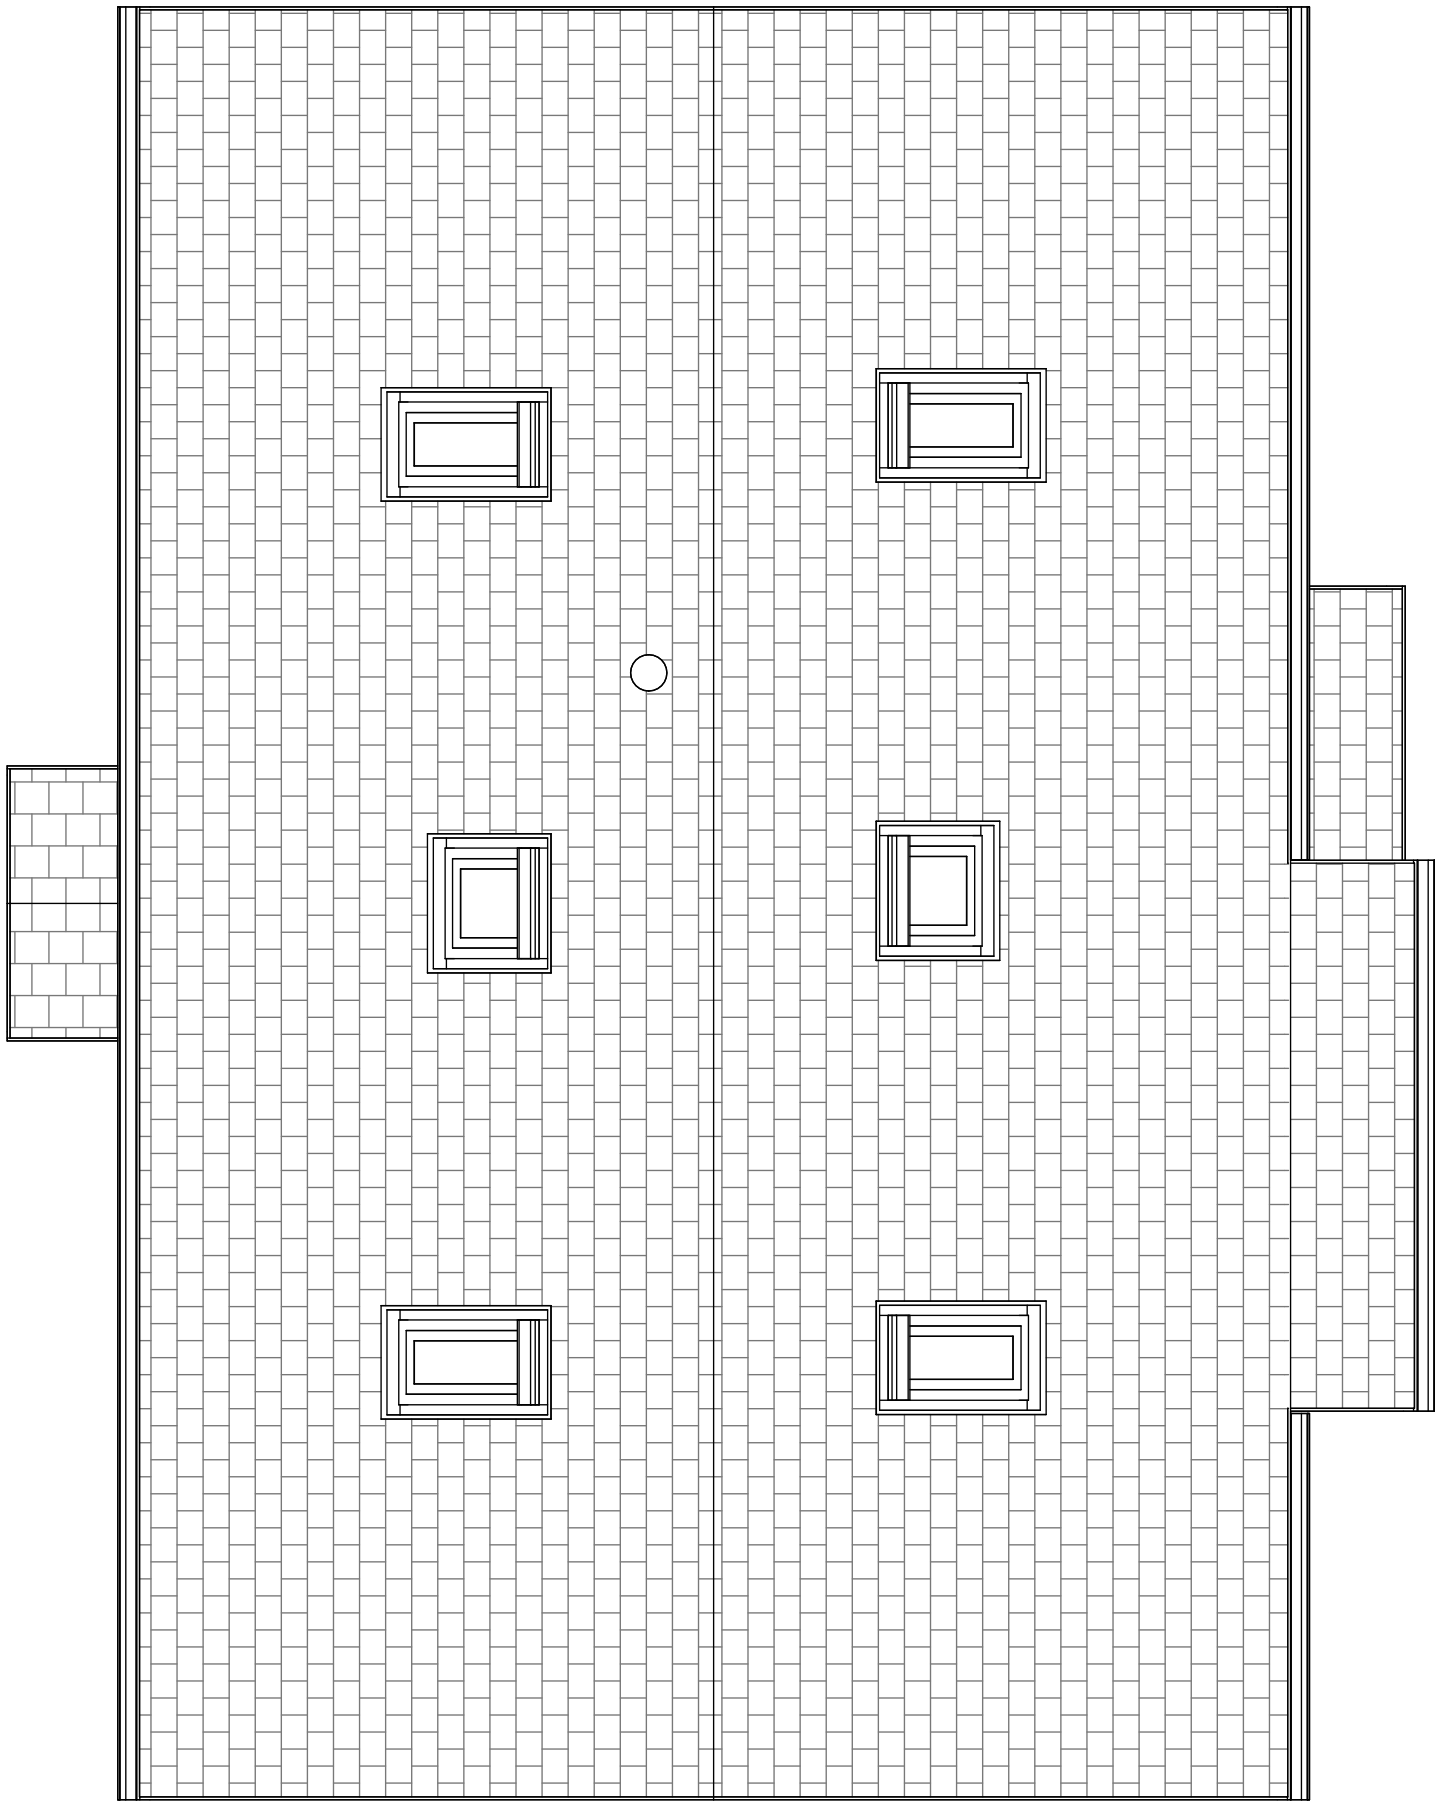

3
1 : 50
R_EXISTING

A201
2 S_EXISTING

