


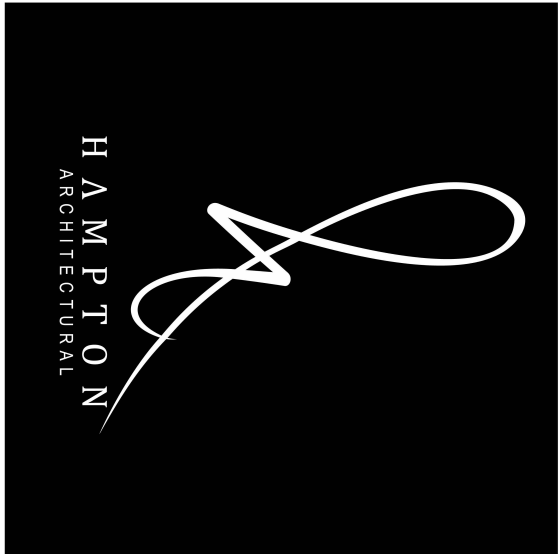

FOR PLANNING

ISSUE STATUS

TIM MITRA

PALMERS STUD

REV	DESCRIPTION	DATE
A	CONCEPT DESIGN	18.08.25
B	DETAILED DESIGN	10.09.25
C	DETAILED DESIGN	16.09.25
D	DETAILED DESIGN	22.09.25
E	FOR PLANNING	23.12.25

PROPOSED MATERIAL FINISHES

- 1. Roof**
Pitched roof: dark grey slate
Flat roof: dark grey EPDM or GRP
Soffits & fascia: black painted timber
Downpipes & guttering: black UPVC
- 2. Walls**
Brick plinth: red brick to match the existing
New walls: white/off-white render
Existing Walls: replacement white/off-white render
Dormers: timber cladding
- 3. Windows & Doors**
Windows: black aluminium
Roof Windows: dark grey aluminium
Doors: black aluminium


PROJECT ID	DATE of ISSUE
45829	30.06.25
SCALE (@ A1)	
1 : 50	E

ELEVATIONS PROPOSED

DWG No.


A202

©2024

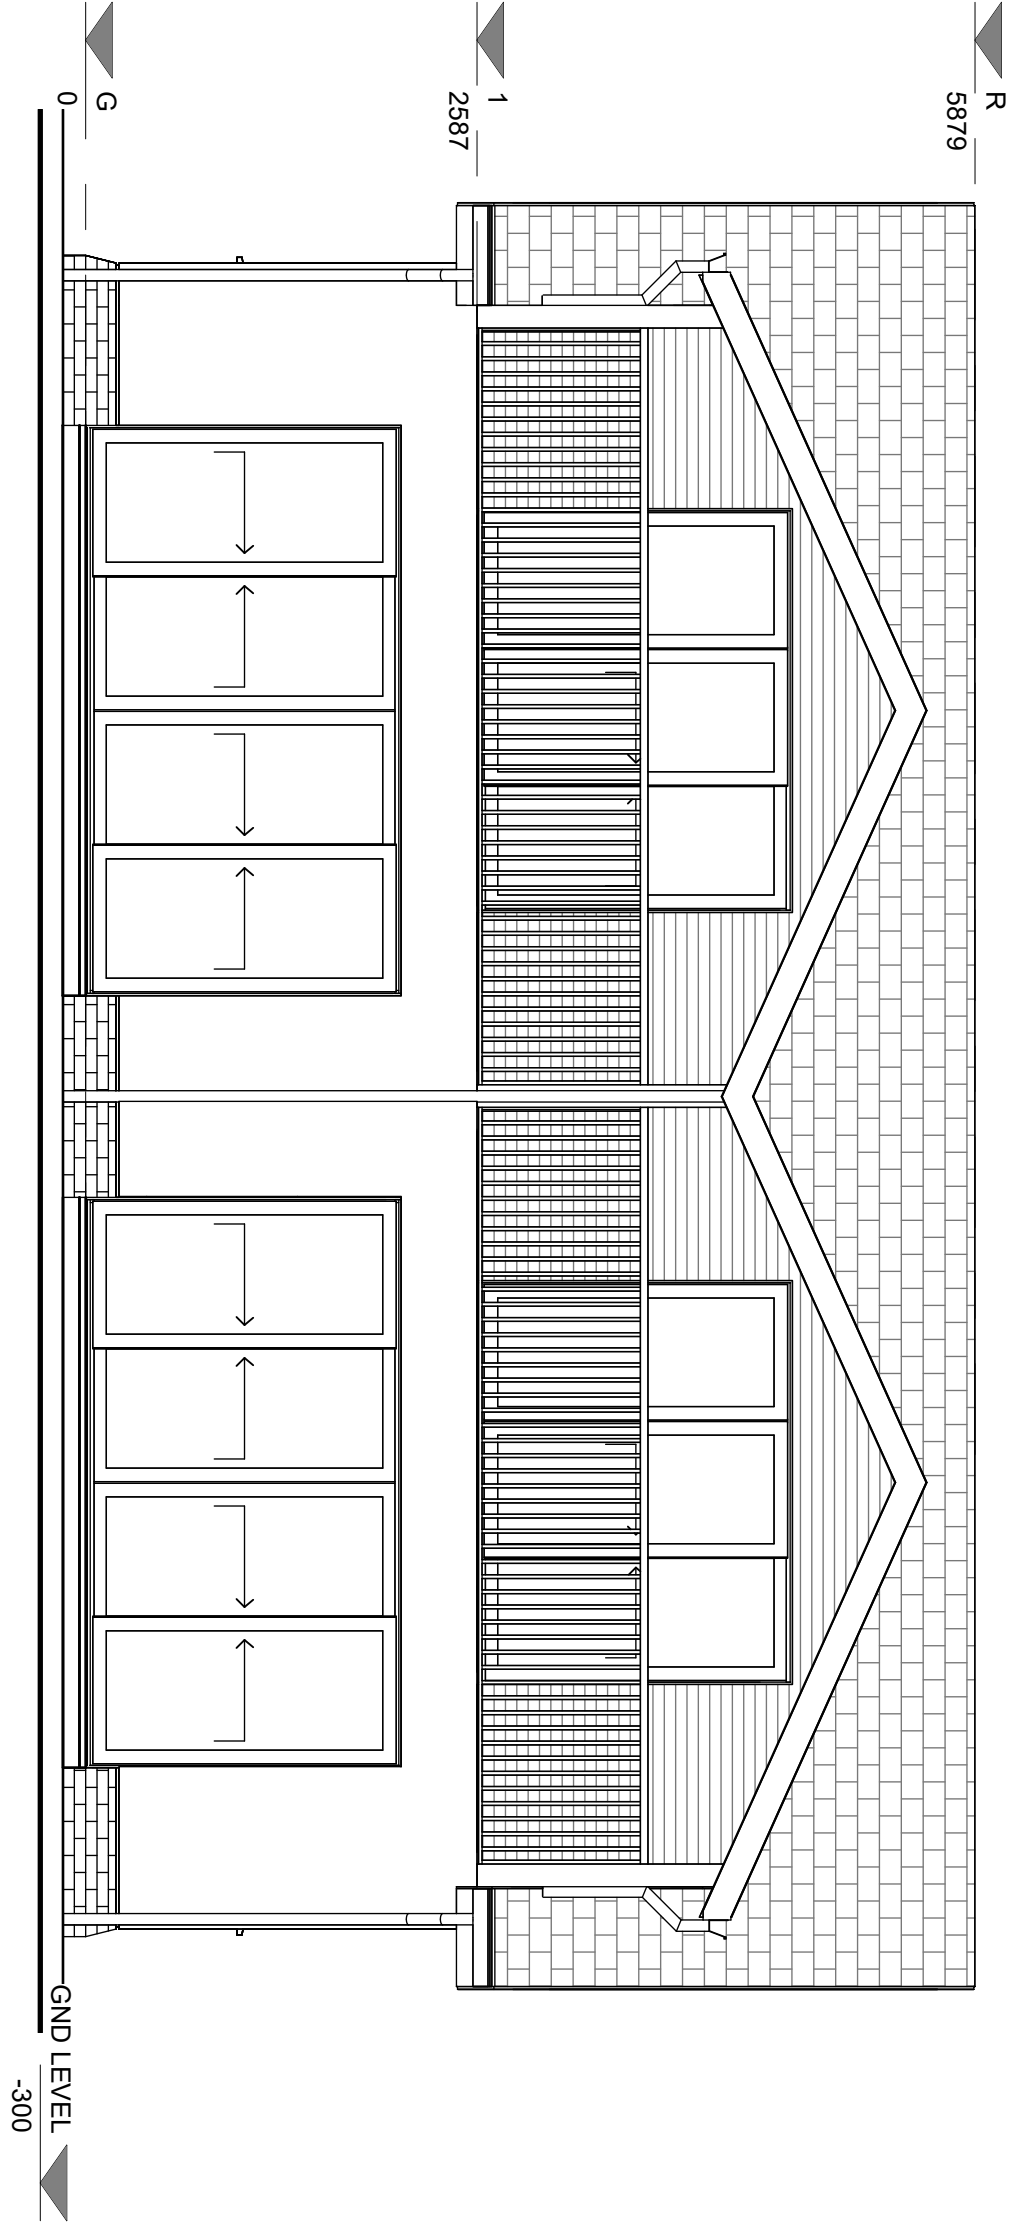


4 N PROPOSED

1 : 50

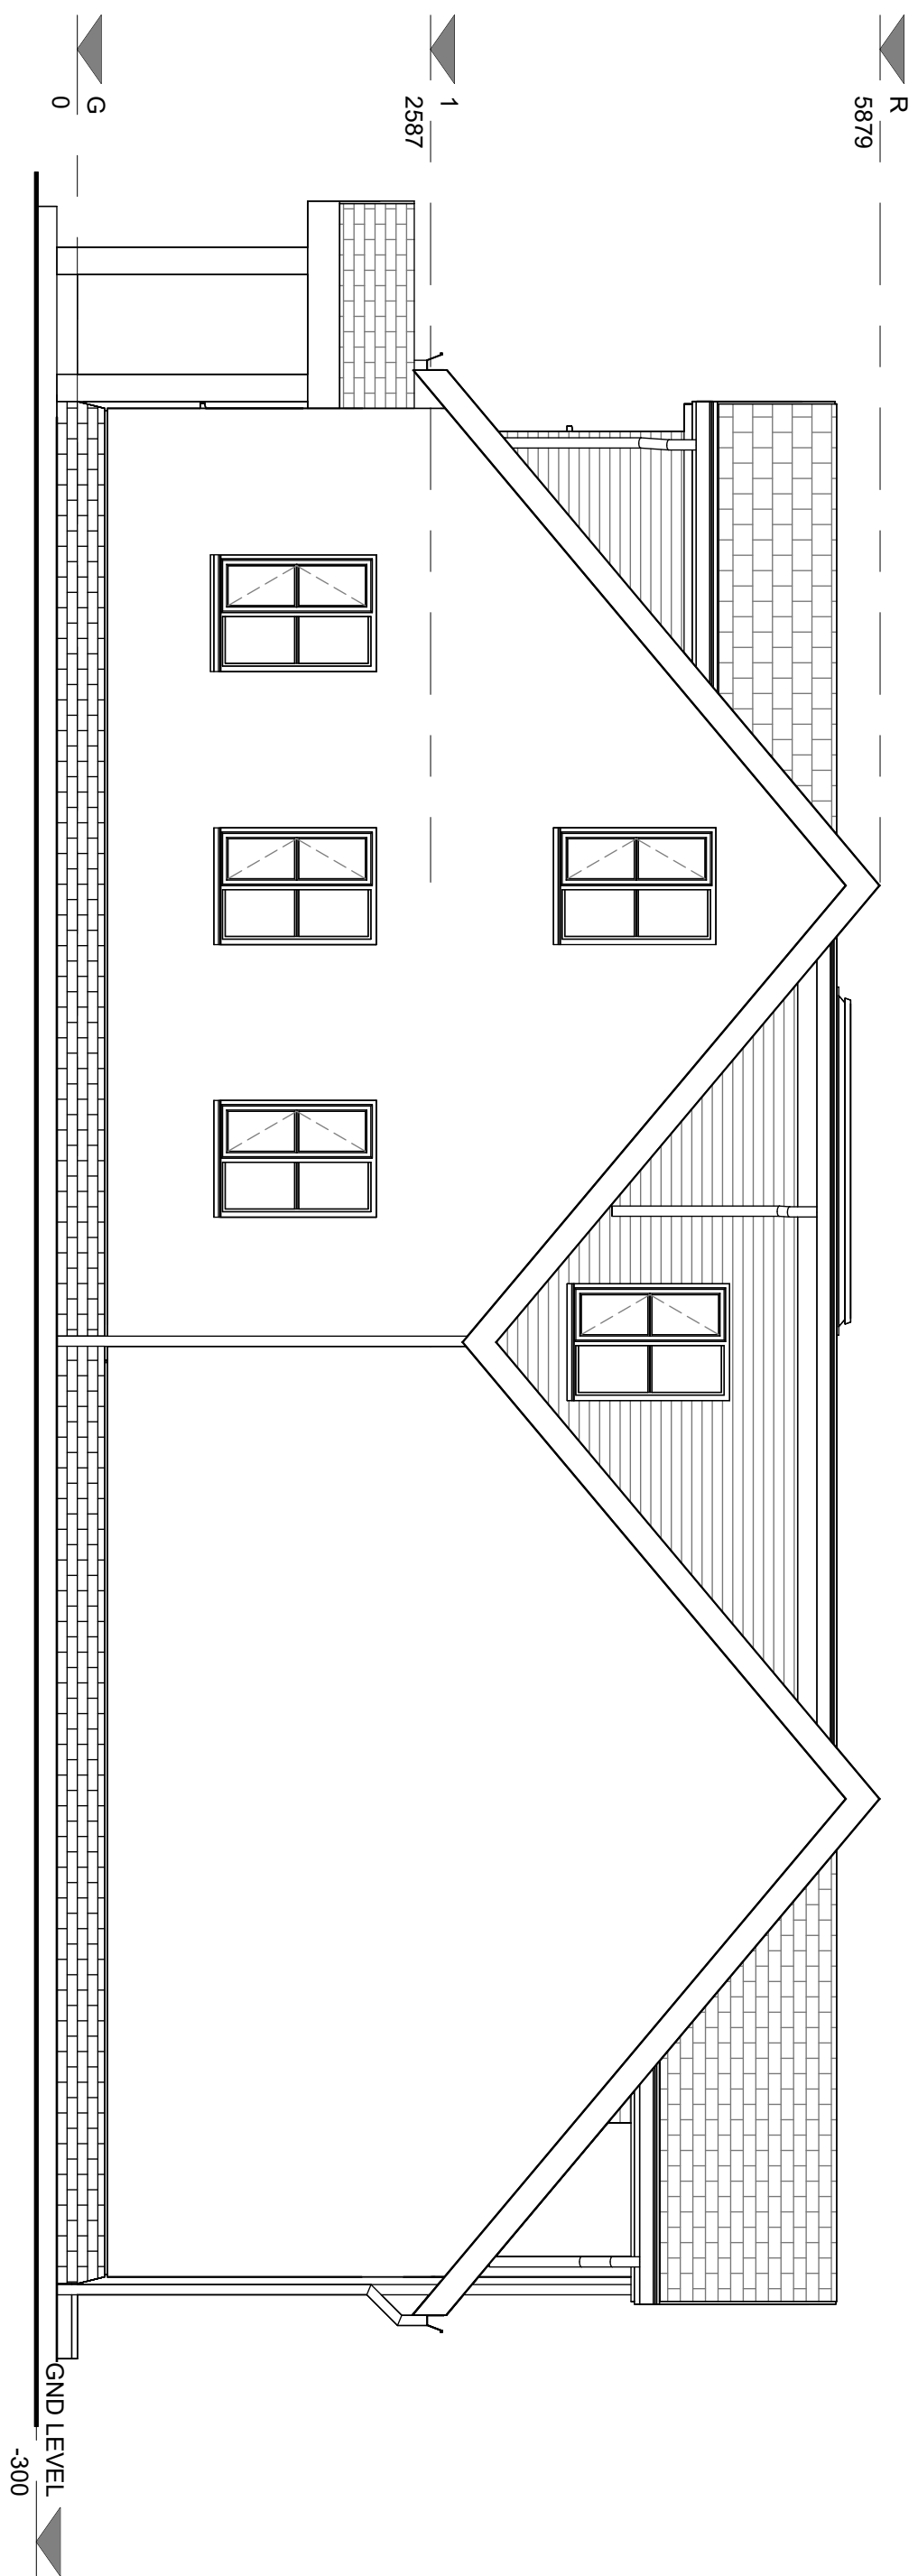


3 E PROPOSED

1 : 50

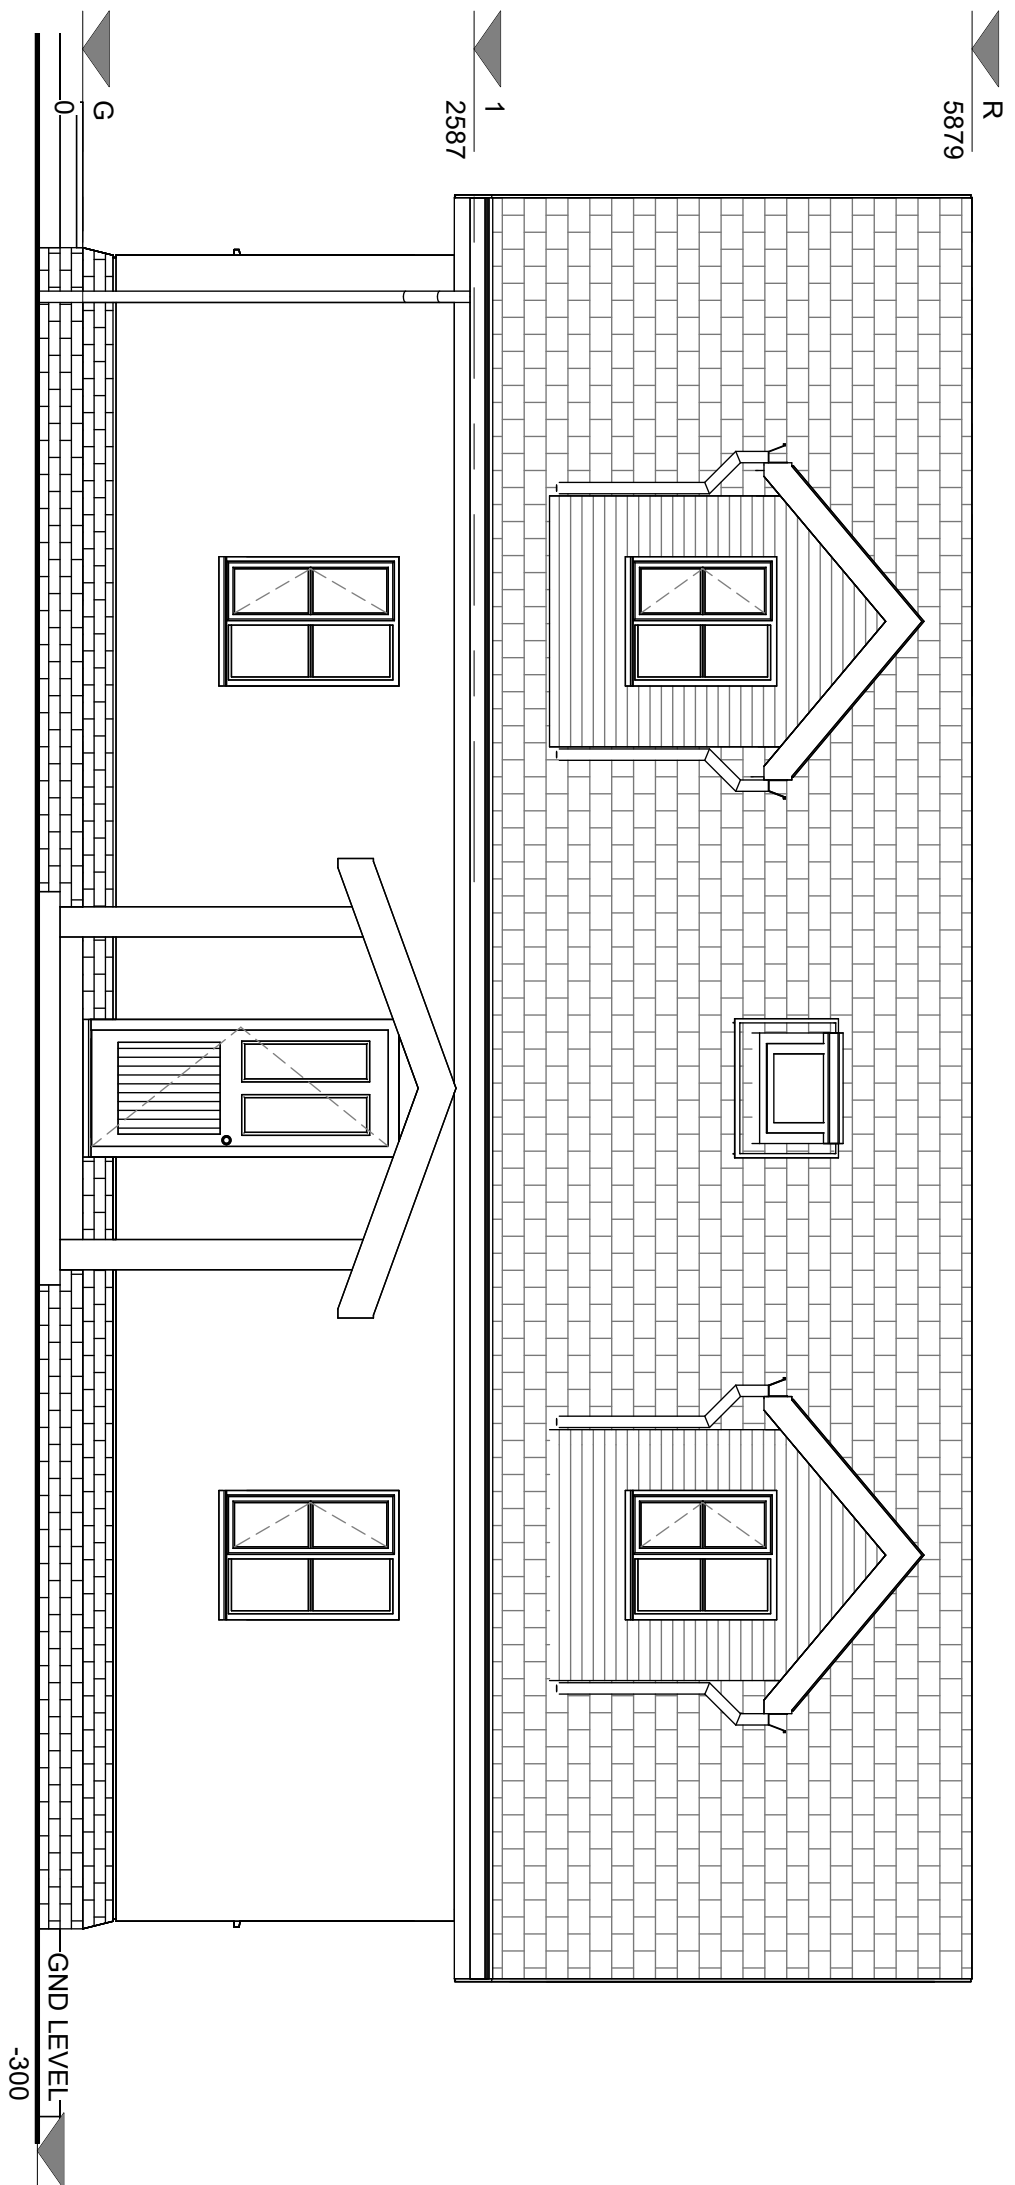

1 S PROPOSED

1 : 50

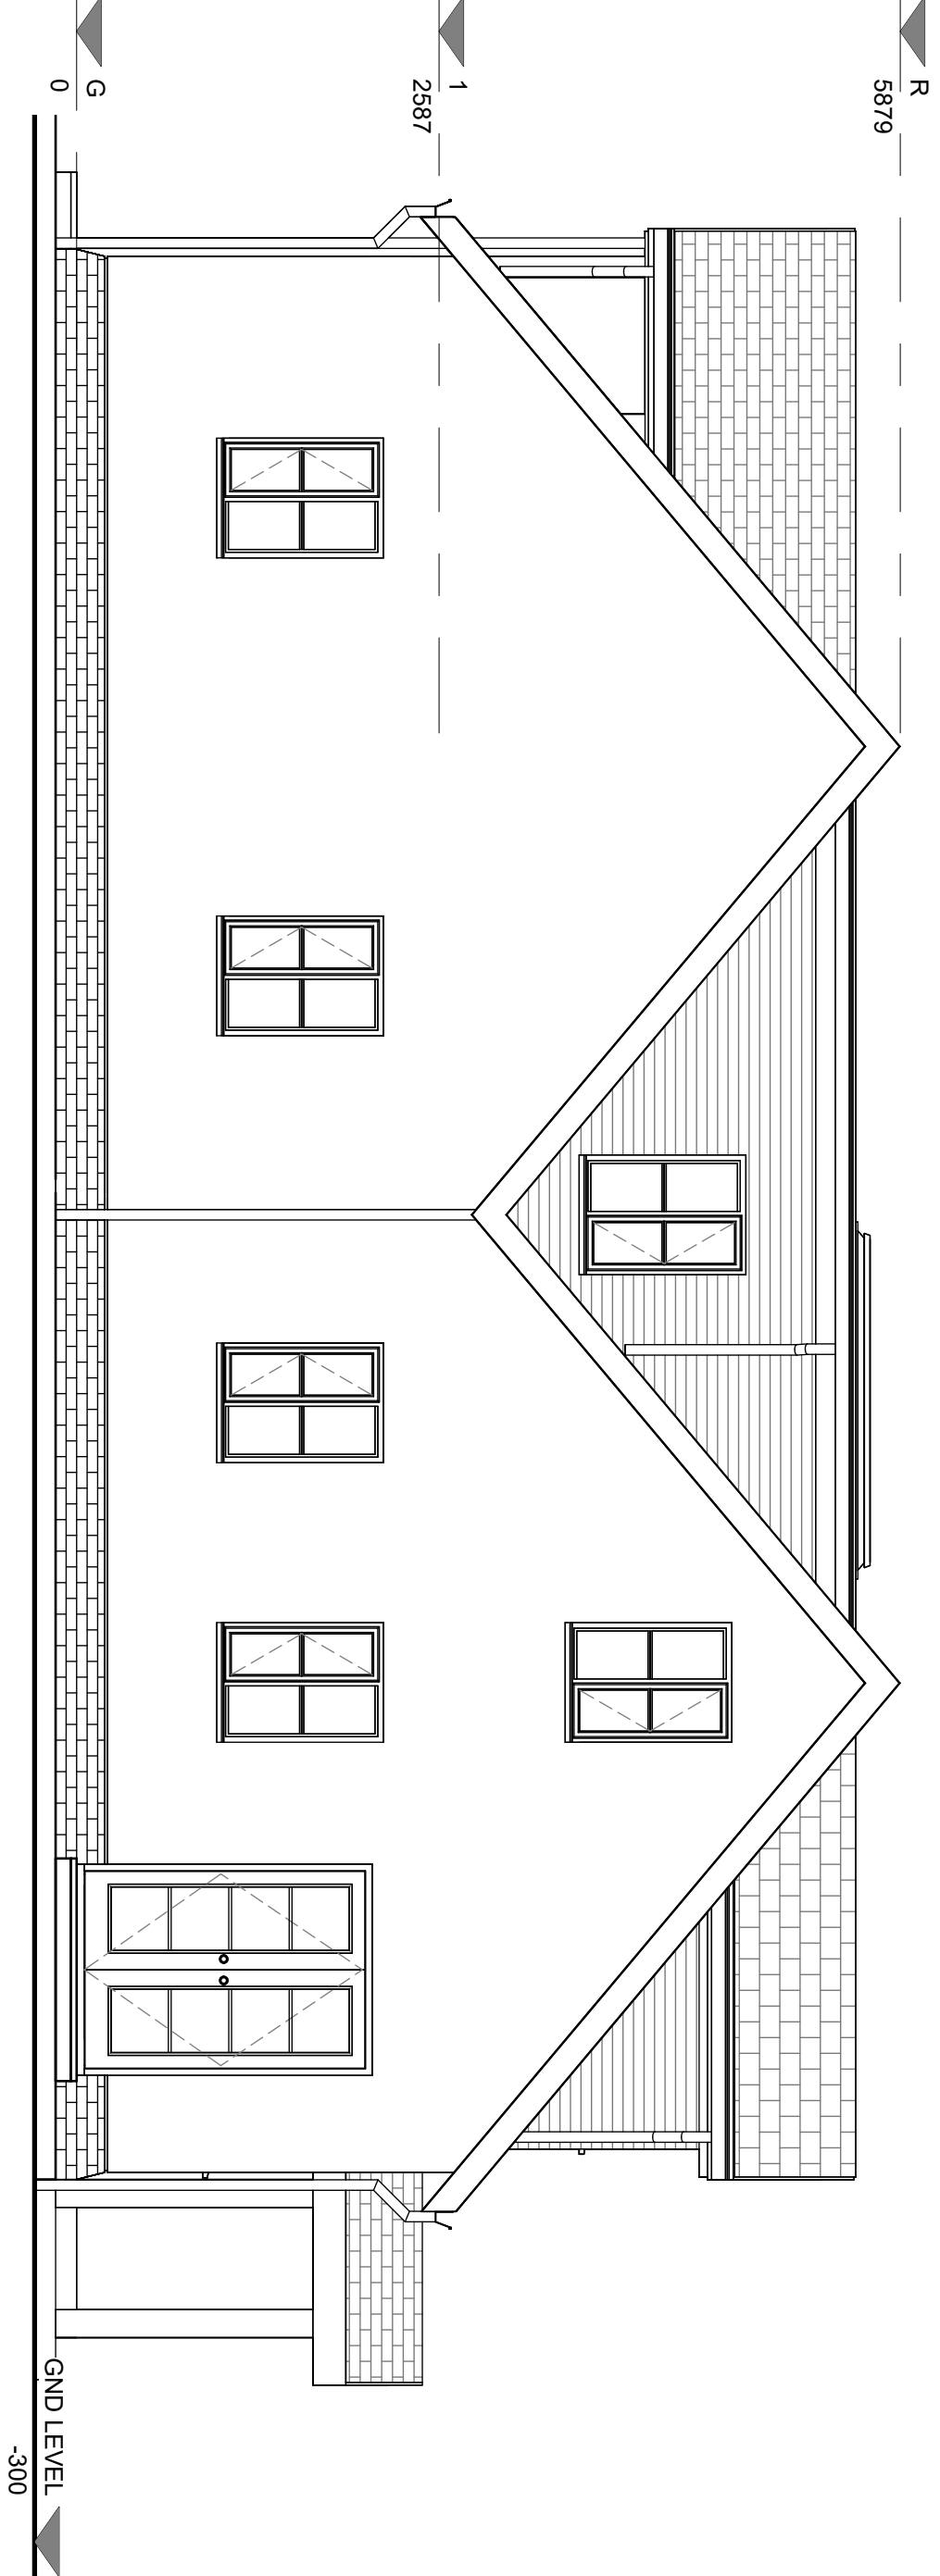

2 W PROPOSED

1 : 50

