


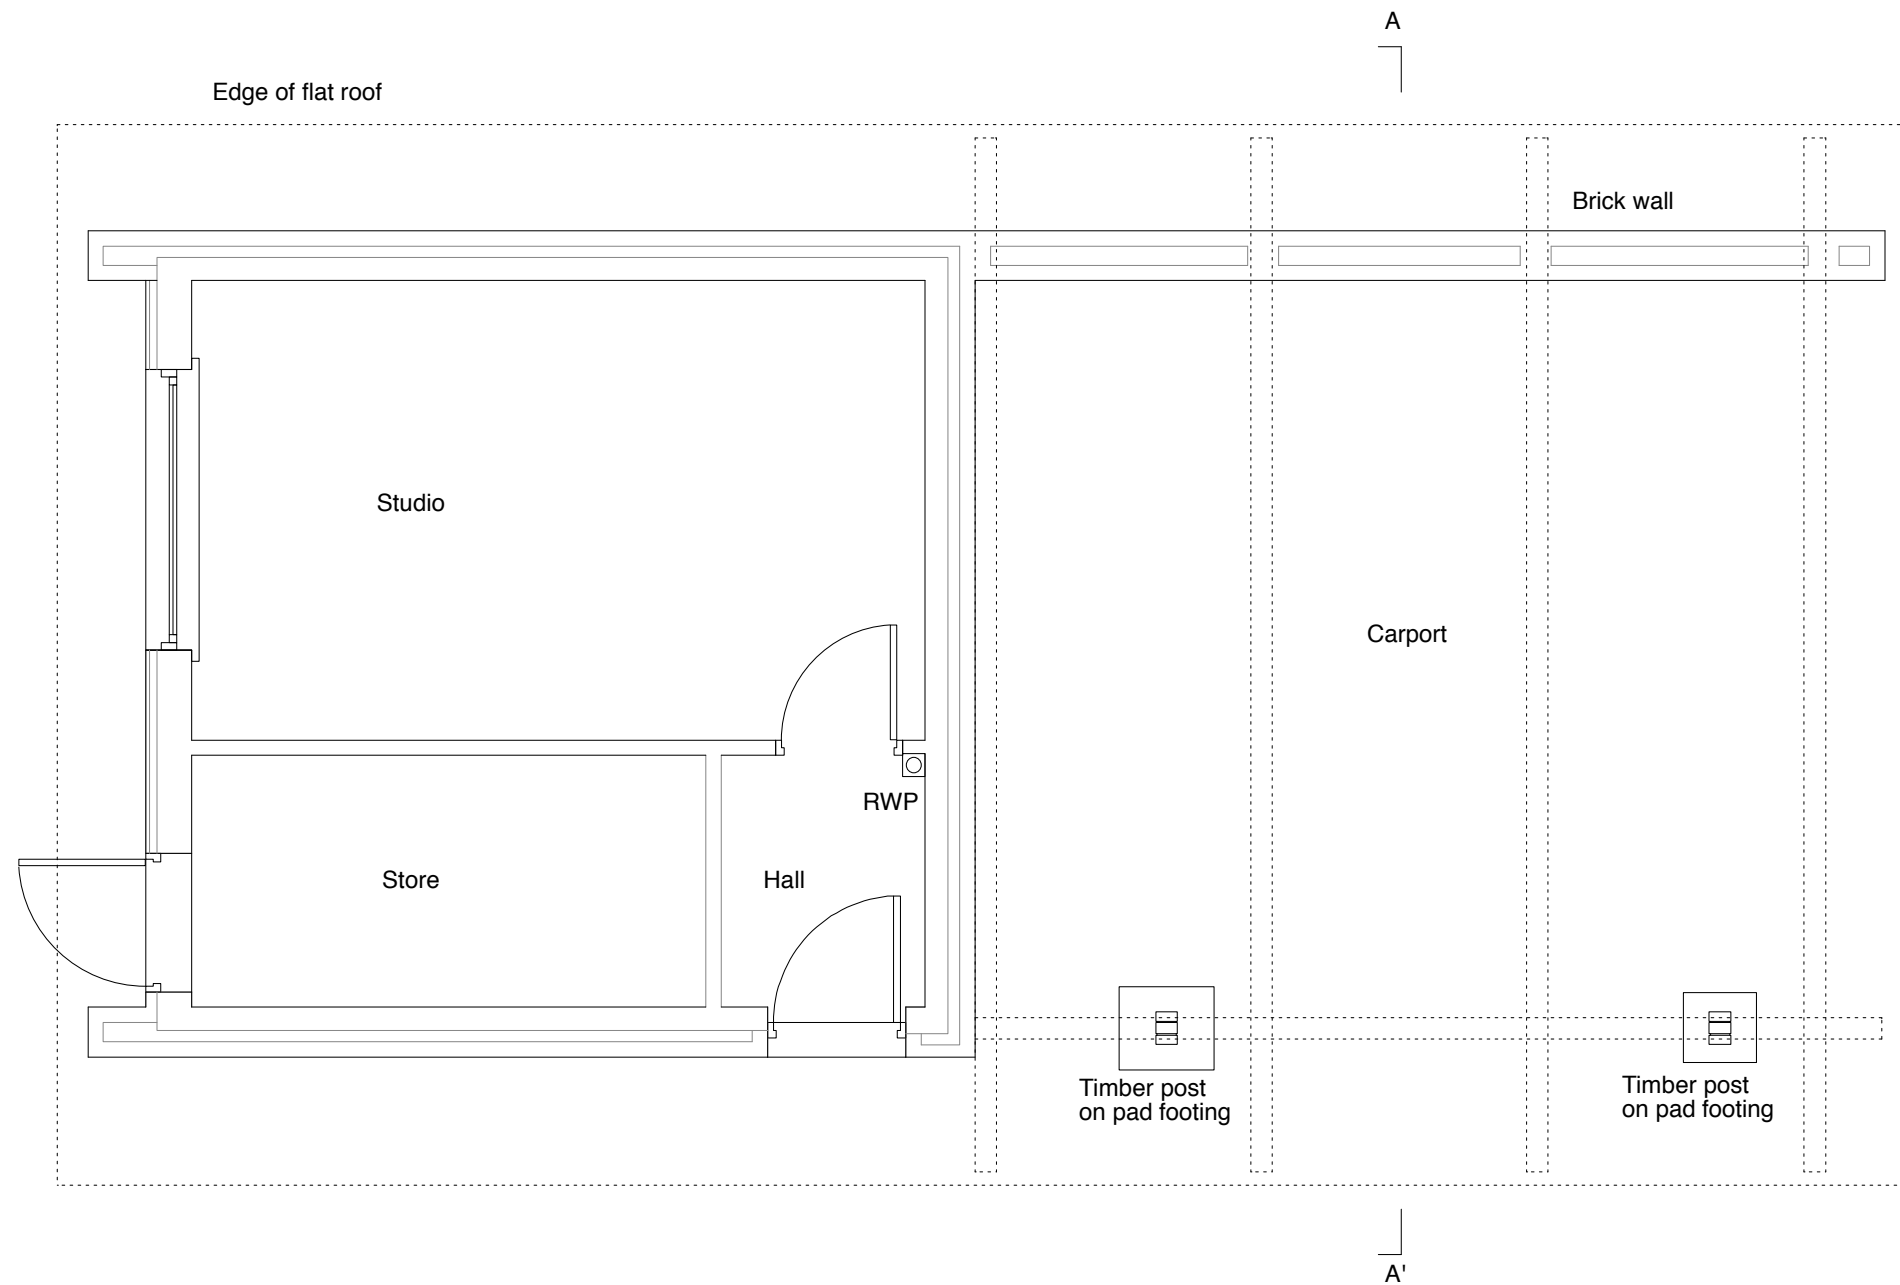

Notes

To be read in conjunction with the specification and all relevant drawings.
Contractor to check all dimensions on site.
Architects to be advised of any variation between the drawings and the site conditions.

TITLE	EXISTING PLAN	CARPORT CONVERSION TO GARAGE
DRAWING No	P-03	LONGHOUSE RH13 6PD
SCALE	1:50	DATE
do not scale from dwg		1 FEBRUARY 2026
PROJECT No	001	MARTIN MARKCROW
drawn by:	-	checked by:
size:	A3	copyright 2019

