


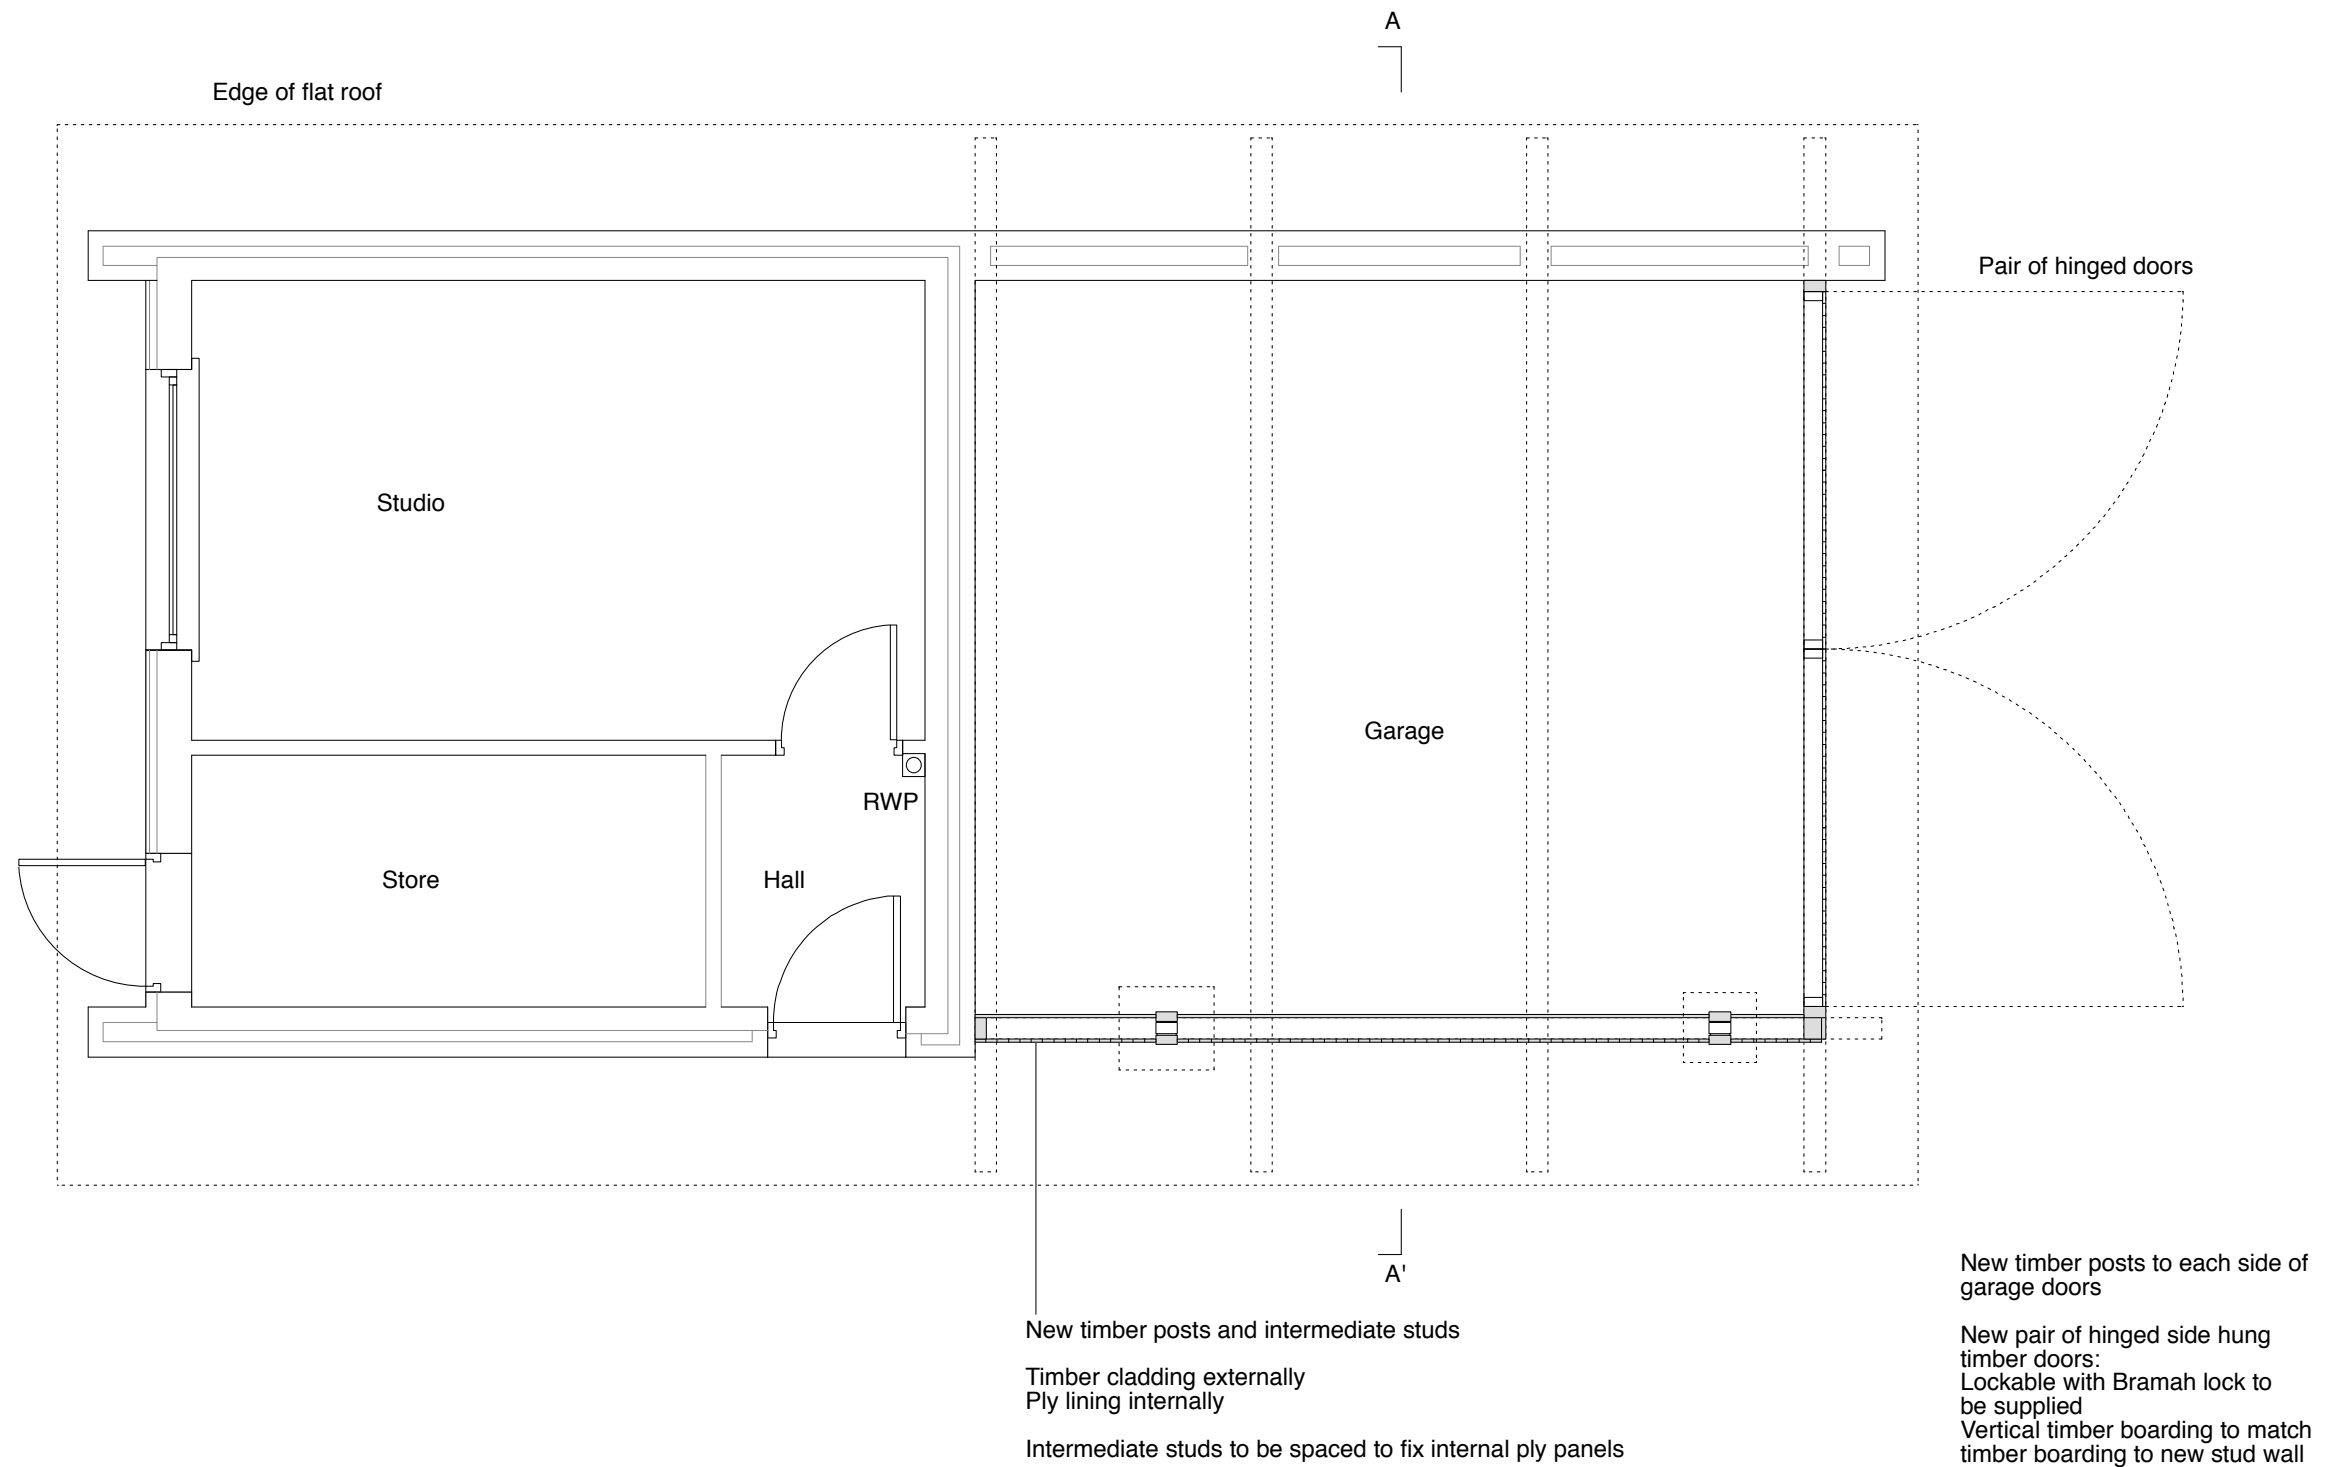

Notes

To be read in conjunction with the specification and all relevant drawings.
Contractor to check all dimensions on site.
Architects to be advised of any variation between the drawings and the site conditions.

TITLE	PROPOSED PLAN	CARPORT CONVERSION TO GARAGE
DRAWING No	P-06	LONGHOUSE RH13 6PD
SCALE	1:50	MARTIN MARKCROW
DATE	1 FEBRUARY 2026	
PROJECT No	001	
drawn by:	-	checked by:
size:	A3	copyright 2019

