
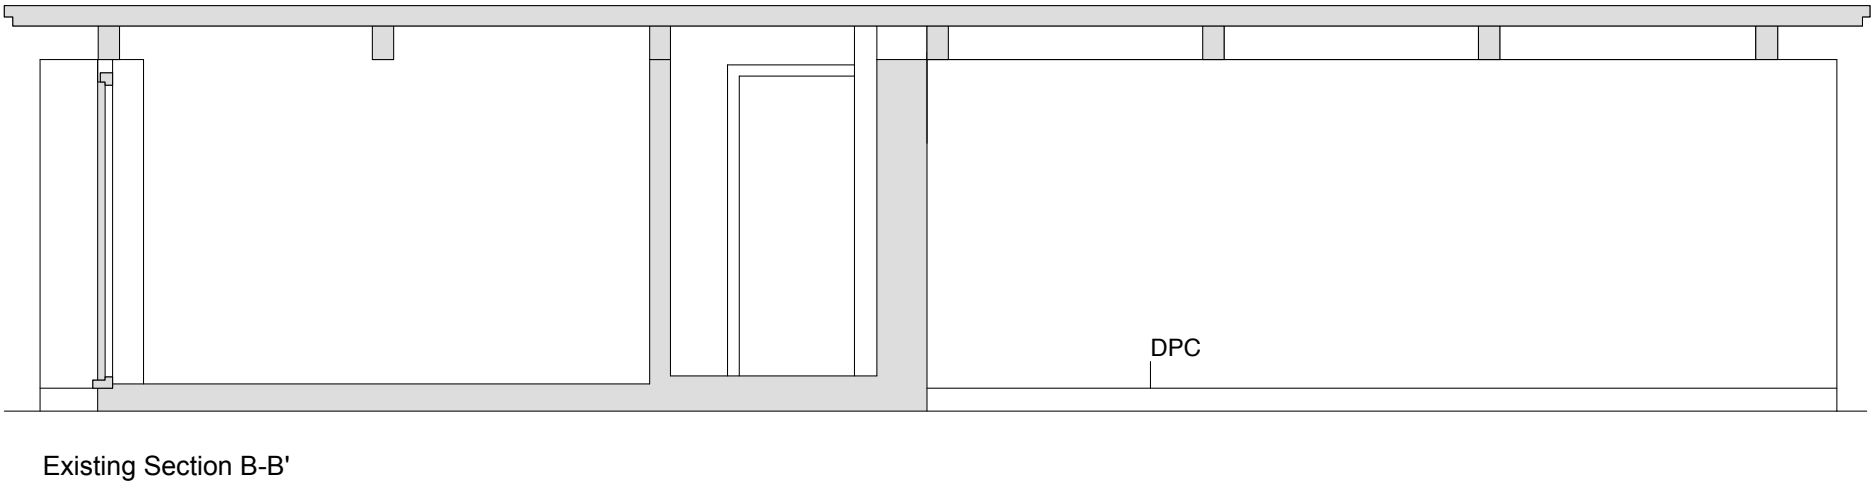


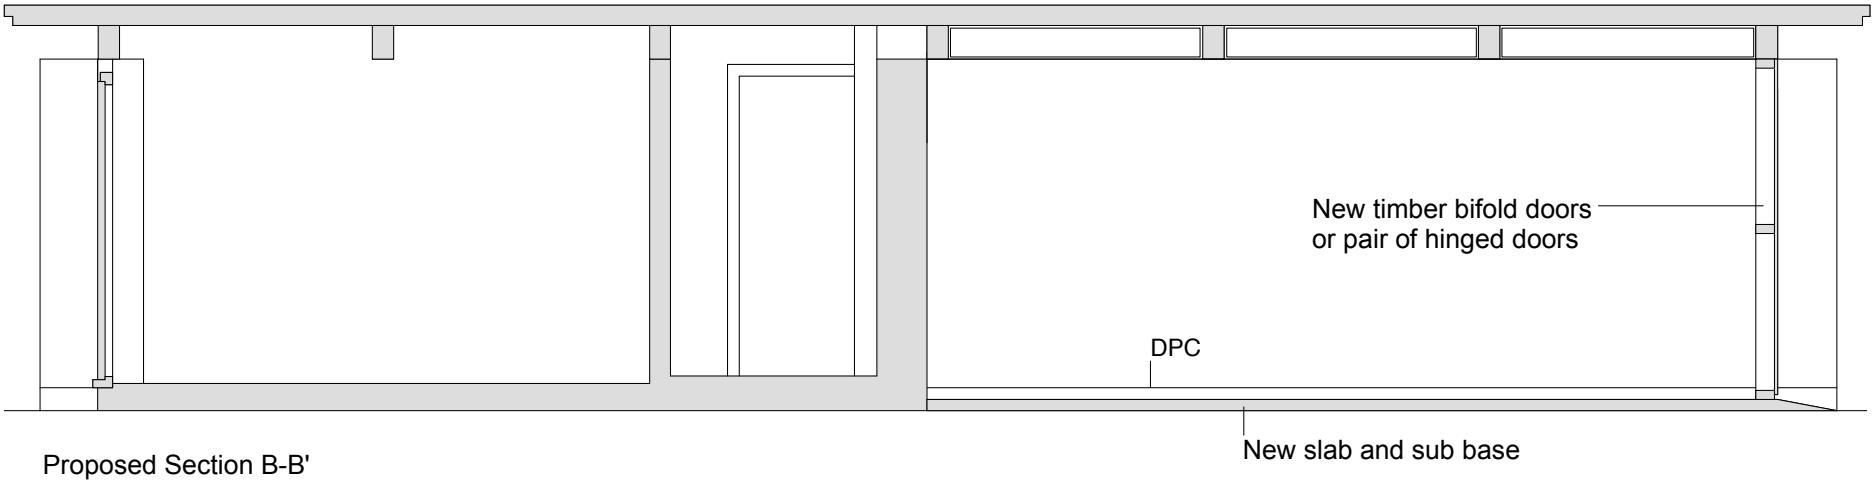

012345 m Notes To be read in conjunction with the specification and all relevant drawings. Contractor to check all dimensions on site. Architects to be advised of any variation between the drawings and the site conditions.	TITLE		EXISTING AND PROPOSED		CARPORT CONVERSION TO GARAGE	
	DRAWING No		P-08		LONGHOUSE RH13 6PD	
	SCALE		1:50		DATE	
	PROJECT No		001		1 FEBRUARY 2026	
					MARTIN MARKCROW	
		drawn by:	-	checked by:		size: A3 copyright 2019