


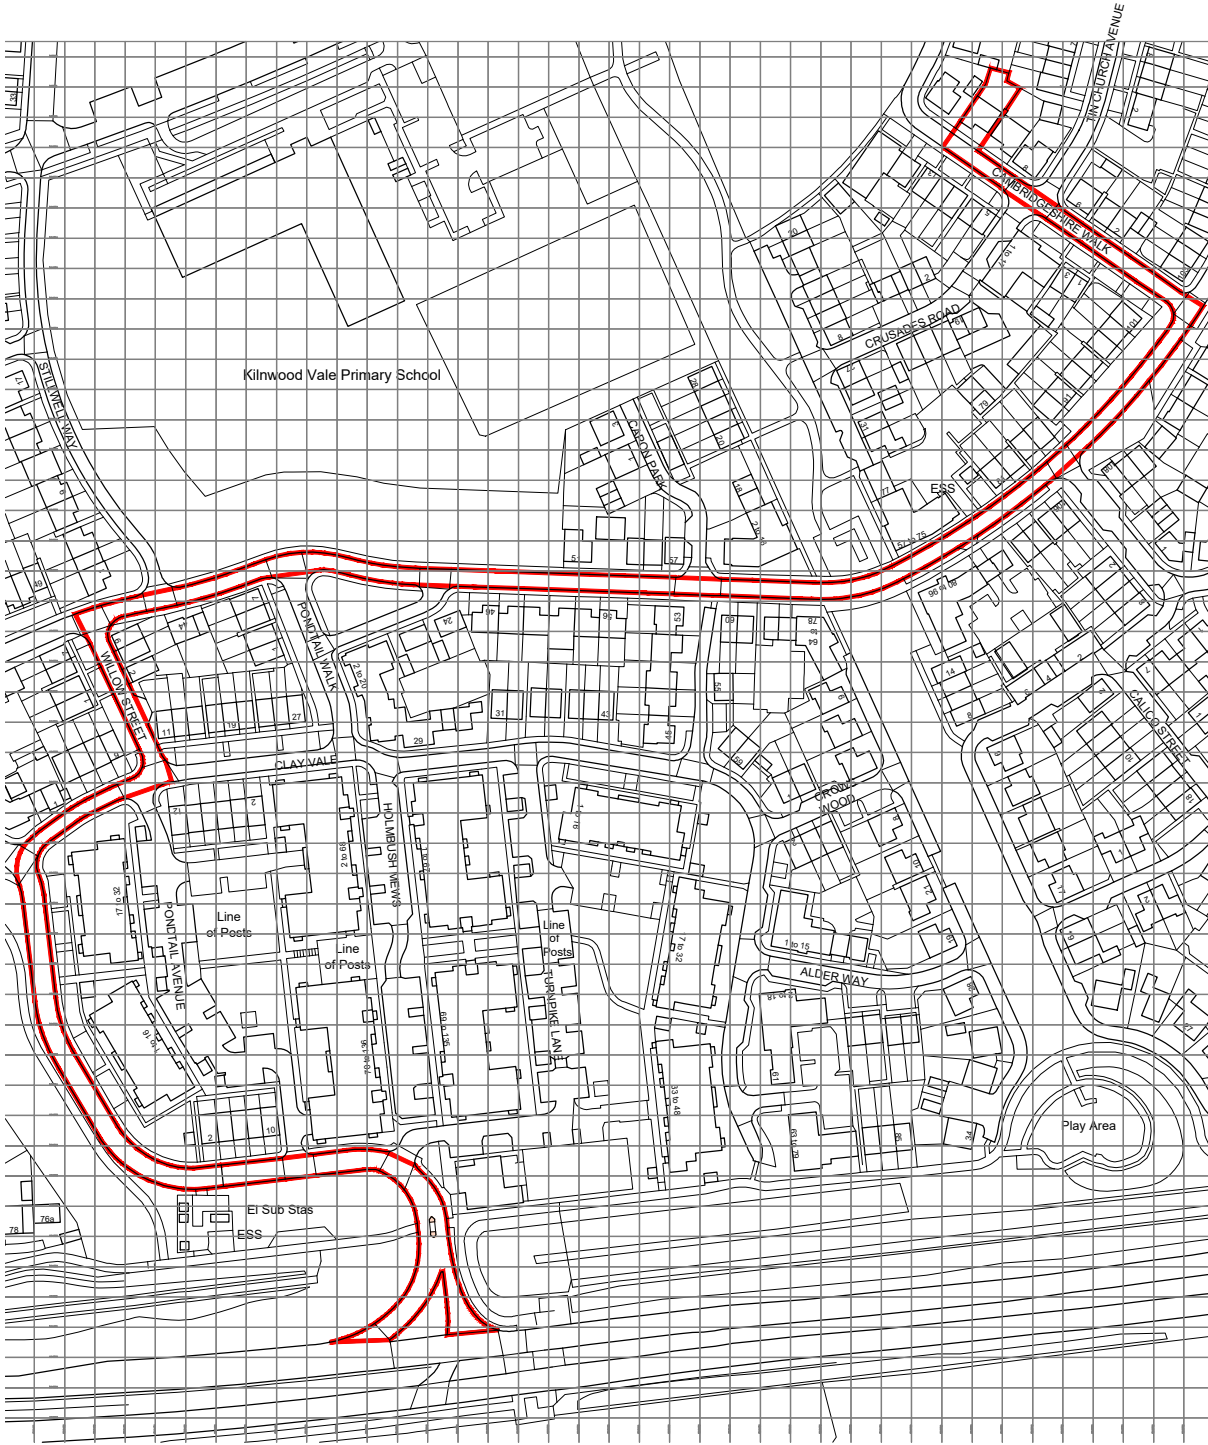


1. BLOCK PLAN 1:500



Ordnance Survey, (c) Crown Copyright 2026. All rights reserved. Licence number 100022432

2. LOCATION PLAN 1:2500

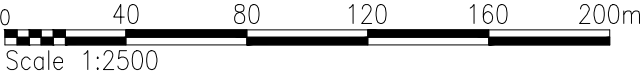

Client:
Mahdi Dolati Miab & Haleh Fardin
Project:
12 Cambridgeshire Walk Faygate Horsham RH12 0DD
Drawing Title:
Block plan and location plan
Scale @ A3: 1:500/2500
Date: Jan. 26
Drawing No: 397/PL11
Revision: *

PLarchitects limited, 199 Walton Road, West Molesey, Surrey KT8 2HZ
Phone: 07943 836 440 - e-mail: info@plarchitects.co.uk ©