

This drawing is the sole property of PA Design and must not be copied or reproduced in any fashion without written consent of the aforesaid company.



Site Plan
Scale 1:500
Ref: v2f/1139649/1532982

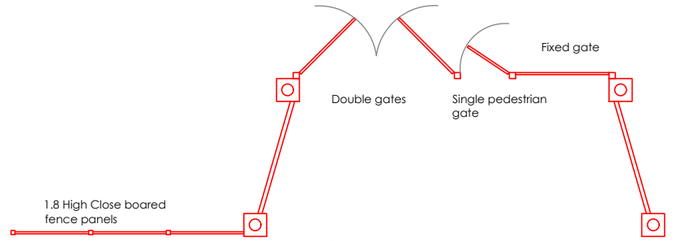

Plan Elevation

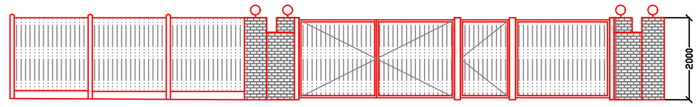

Front Elevation

Scale: 1:150





Front Entry Gate 2021

ALL DIMENSIONS IN mm
DO NOT SCALE DRAWING.

Drawn	Date	Scale A3	Drg No.
PA	Aug 2024	As stated	PA0348-01_B

Rev. C.		
Rev. B.	Front gate and fence panels added	02/12/24
Rev. A.	Updated	18/10/24

Title: Site Plan for Construction of Car Park, widen drive, rebuild brick piers to suit drive, close boarded fence panels at north of piers at front of property boundary.

Project: Shree Swaminarayan Temple, Bonnetts Lane, Crawley.

PA Design Services
CRAWLEY
WEST SUSSEX
email: design.parvez@gmail.com

©