
V 3.0

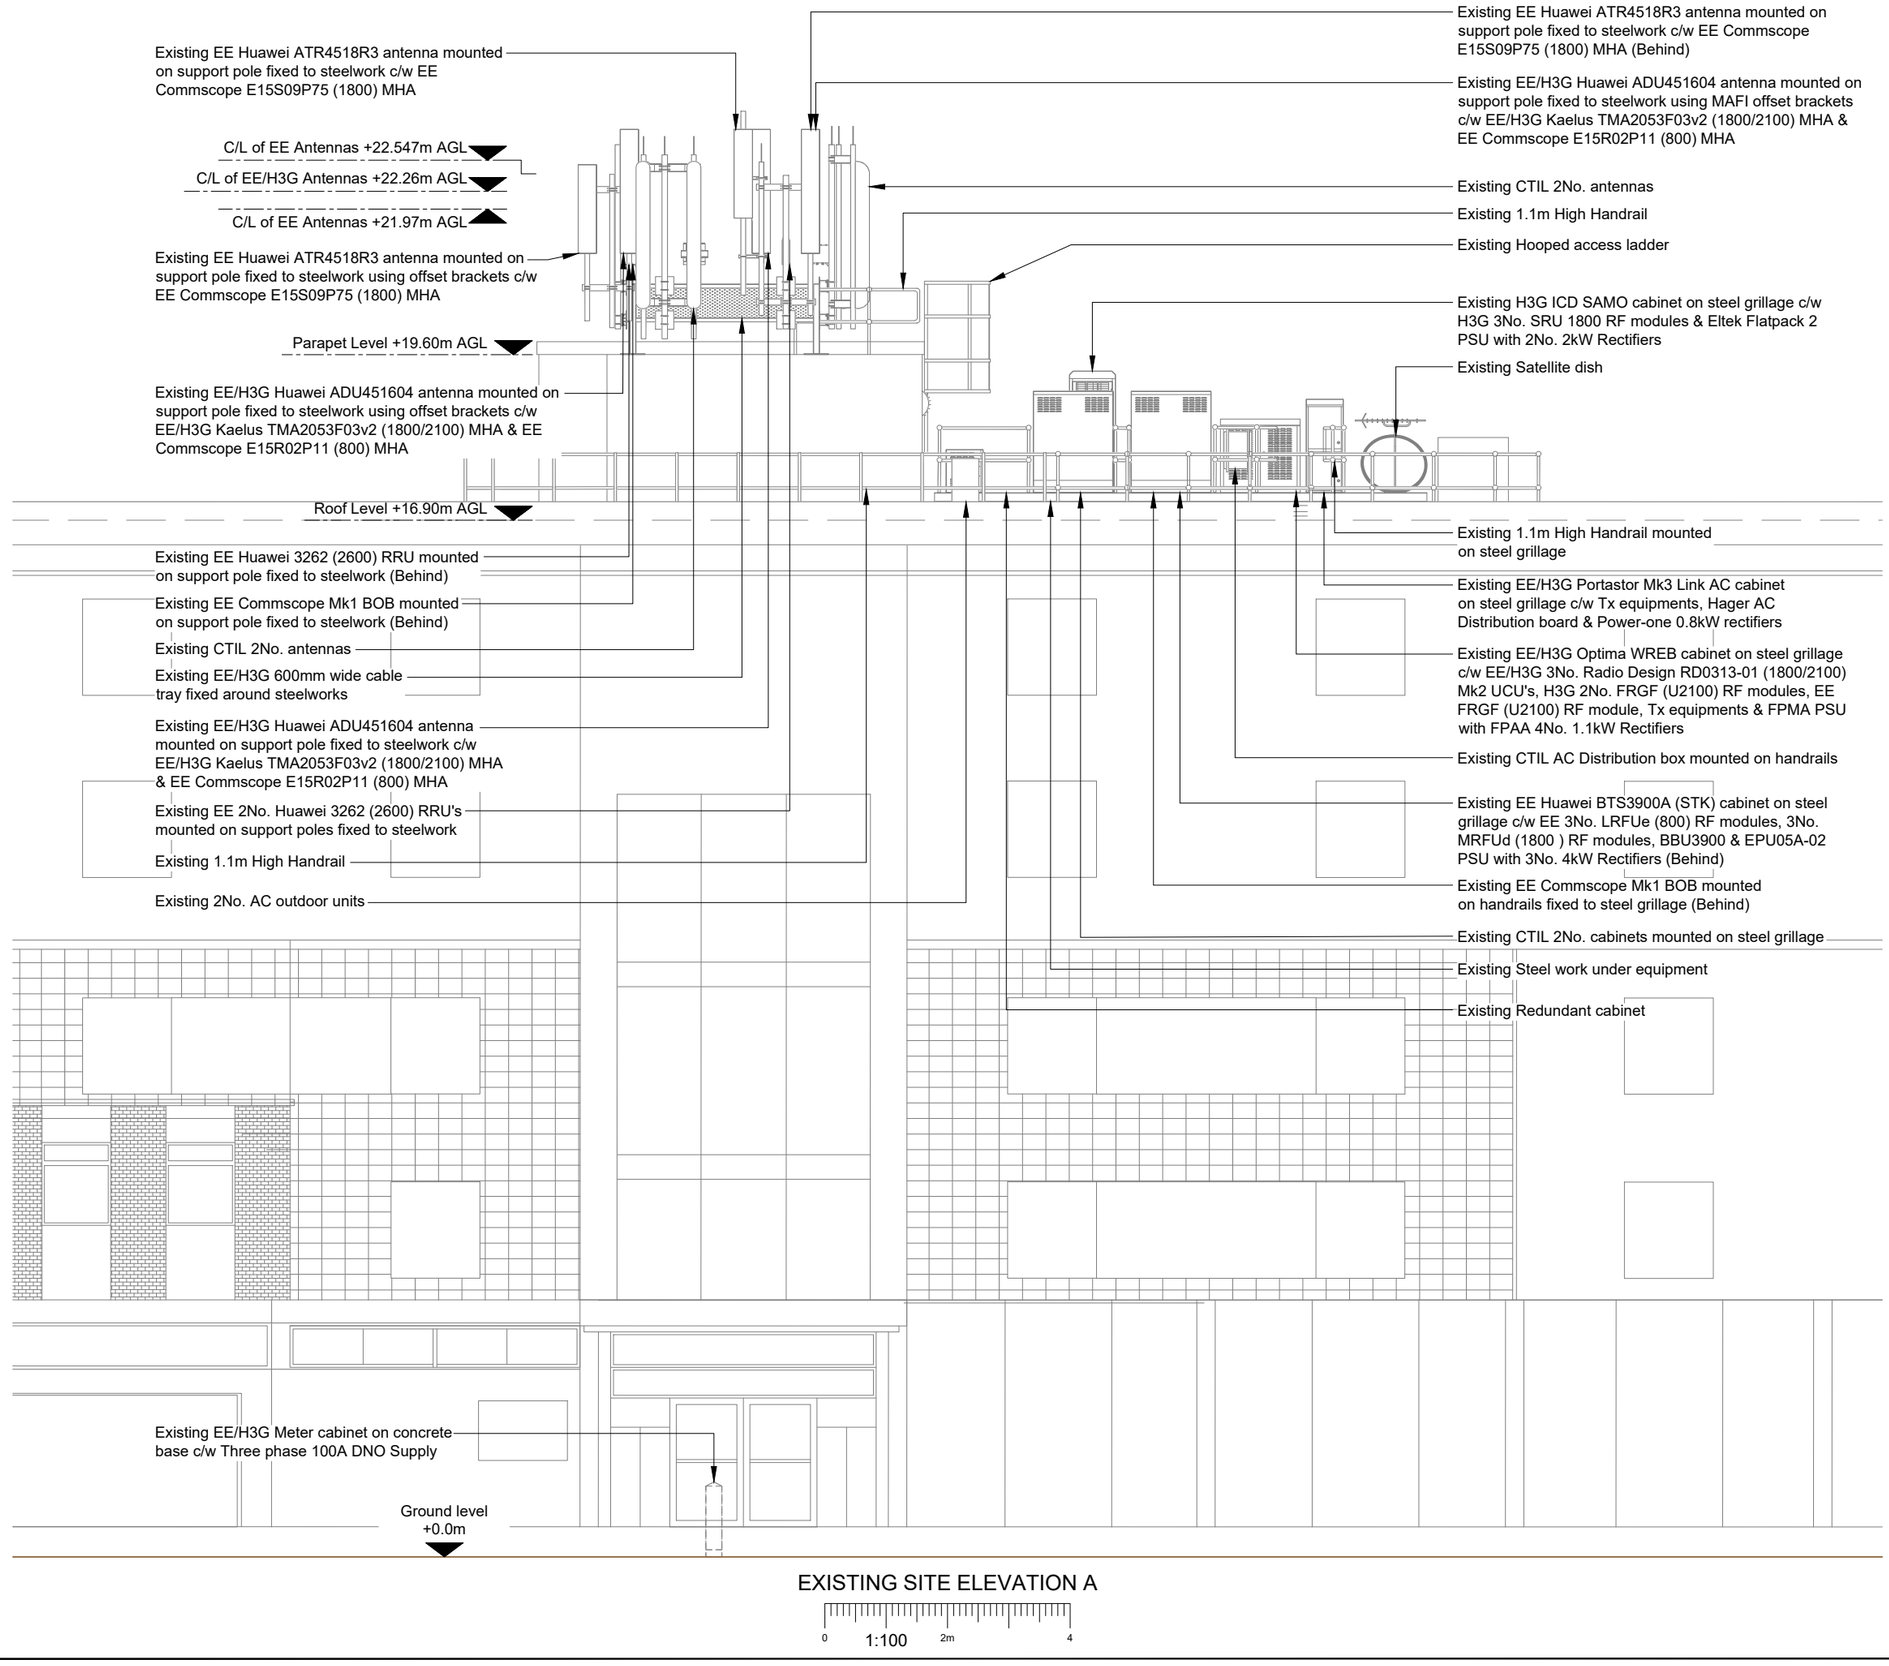

EXISTING SITE ELEVATION A

0 1:100 2m 4

100mm 50mm 10mm

NOTES:

1. ALL DIMENSIONS IN MM UNLESS OTHERWISE NOTED.

Master:	MBNL / EE / H3G:	Project:	Purpose of Issue:	Issue:
M001	EE	Vendor Swap	General Arrangement	A
Date:	09/10/2024	Revision / Upgrade Description:		
Drawn:	R.Raja	First Issue		
Checked:	R.Bembridge			
Approved:	L.Napolitano			

EE Limited
1 Braham Street
London
United Kingdom
E1 8EE

telent

Site Name: EXCHANGE HOUSE

Site ID: 941268

Address: EXCHANGE HOUSE
WORTHING ROAD
HORSHAM
WEST SUSSEX
RH12 1SQ

Title: 150 EXISTING SITE ELEVATION A

Project: VENDOR SWAP

Purpose of Issue: GENERAL ARRANGEMENT

EE Cell ID:	MBNL Cell ID:	3UK Cell ID:
51763	HSM002	RH0297

Master Drawing No: 941268_HSM002_51763_RH0297_M001 | Issue: A

v3.0