
V 3.0

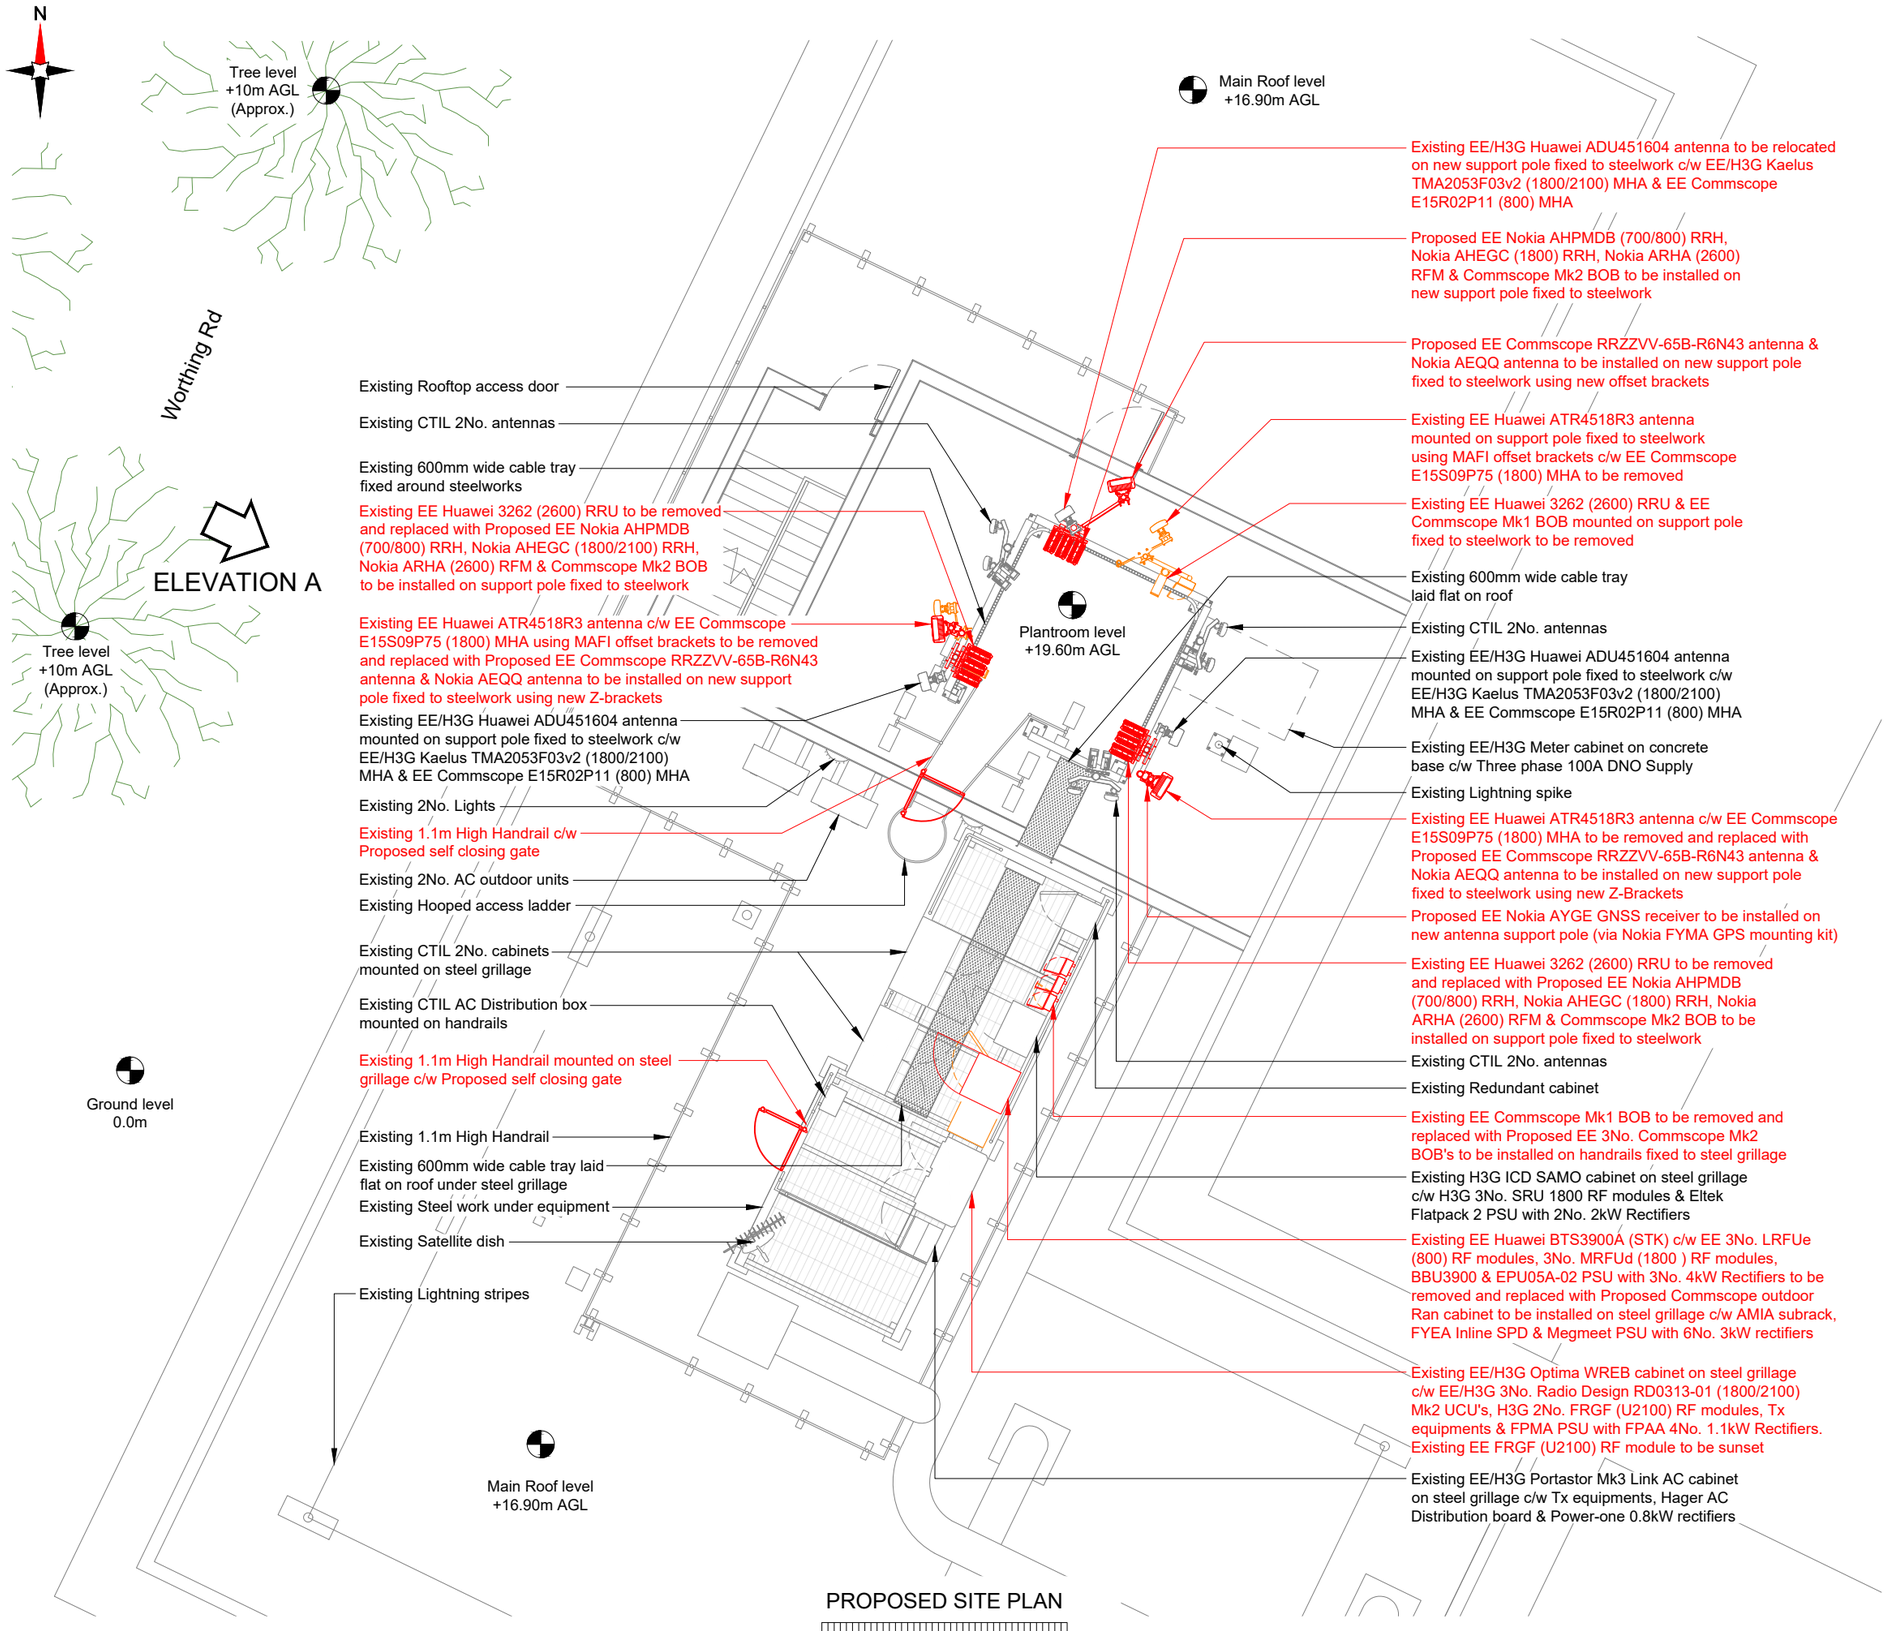


PROPOSED SITE PLAN

0 1:100 2m 4

NOTES:

1. ALL DIMENSIONS IN MM UNLESS OTHERWISE NOTED.

Note:
Existing EE U2100 to be sunset

| Master: | MBNL / EE / H3G: | Project: | Purpose of Issue: | Issue: |
|---|---|---|---|---|
| M001 | EE | Vendor Swap | General Arrangement | A |

| | |
|---|---|
| Date: | 09/10/2024 |
| Drawn: | R.Raja |
| Checked: | R.Bembridge |
| Approved: | L.Napolitano |

Revision / Upgrade Description:
First Issue


EE Limited
1 Braham Street
London
United Kingdom
E1 8EE


telent

Site Name:
EXCHANGE HOUSE

Site ID:
941268

Address:
EXCHANGE HOUSE
WORTHING ROAD
HORSHAM
WEST SUSSEX
RH12 1SQ

Title:
200 PROPOSED SITE PLAN

Project:
VENDOR SWAP

Purpose of Issue:
GENERAL ARRANGEMENT

| EE Cell ID: | MBNL Cell ID: | 3UK Cell ID: |
|---|---|---|
| 51763 | HSM002 | RH0297 |

Master Drawing No:
941268_HSM002_51763_RH0297_M001

Issue:
A