
V 3.0

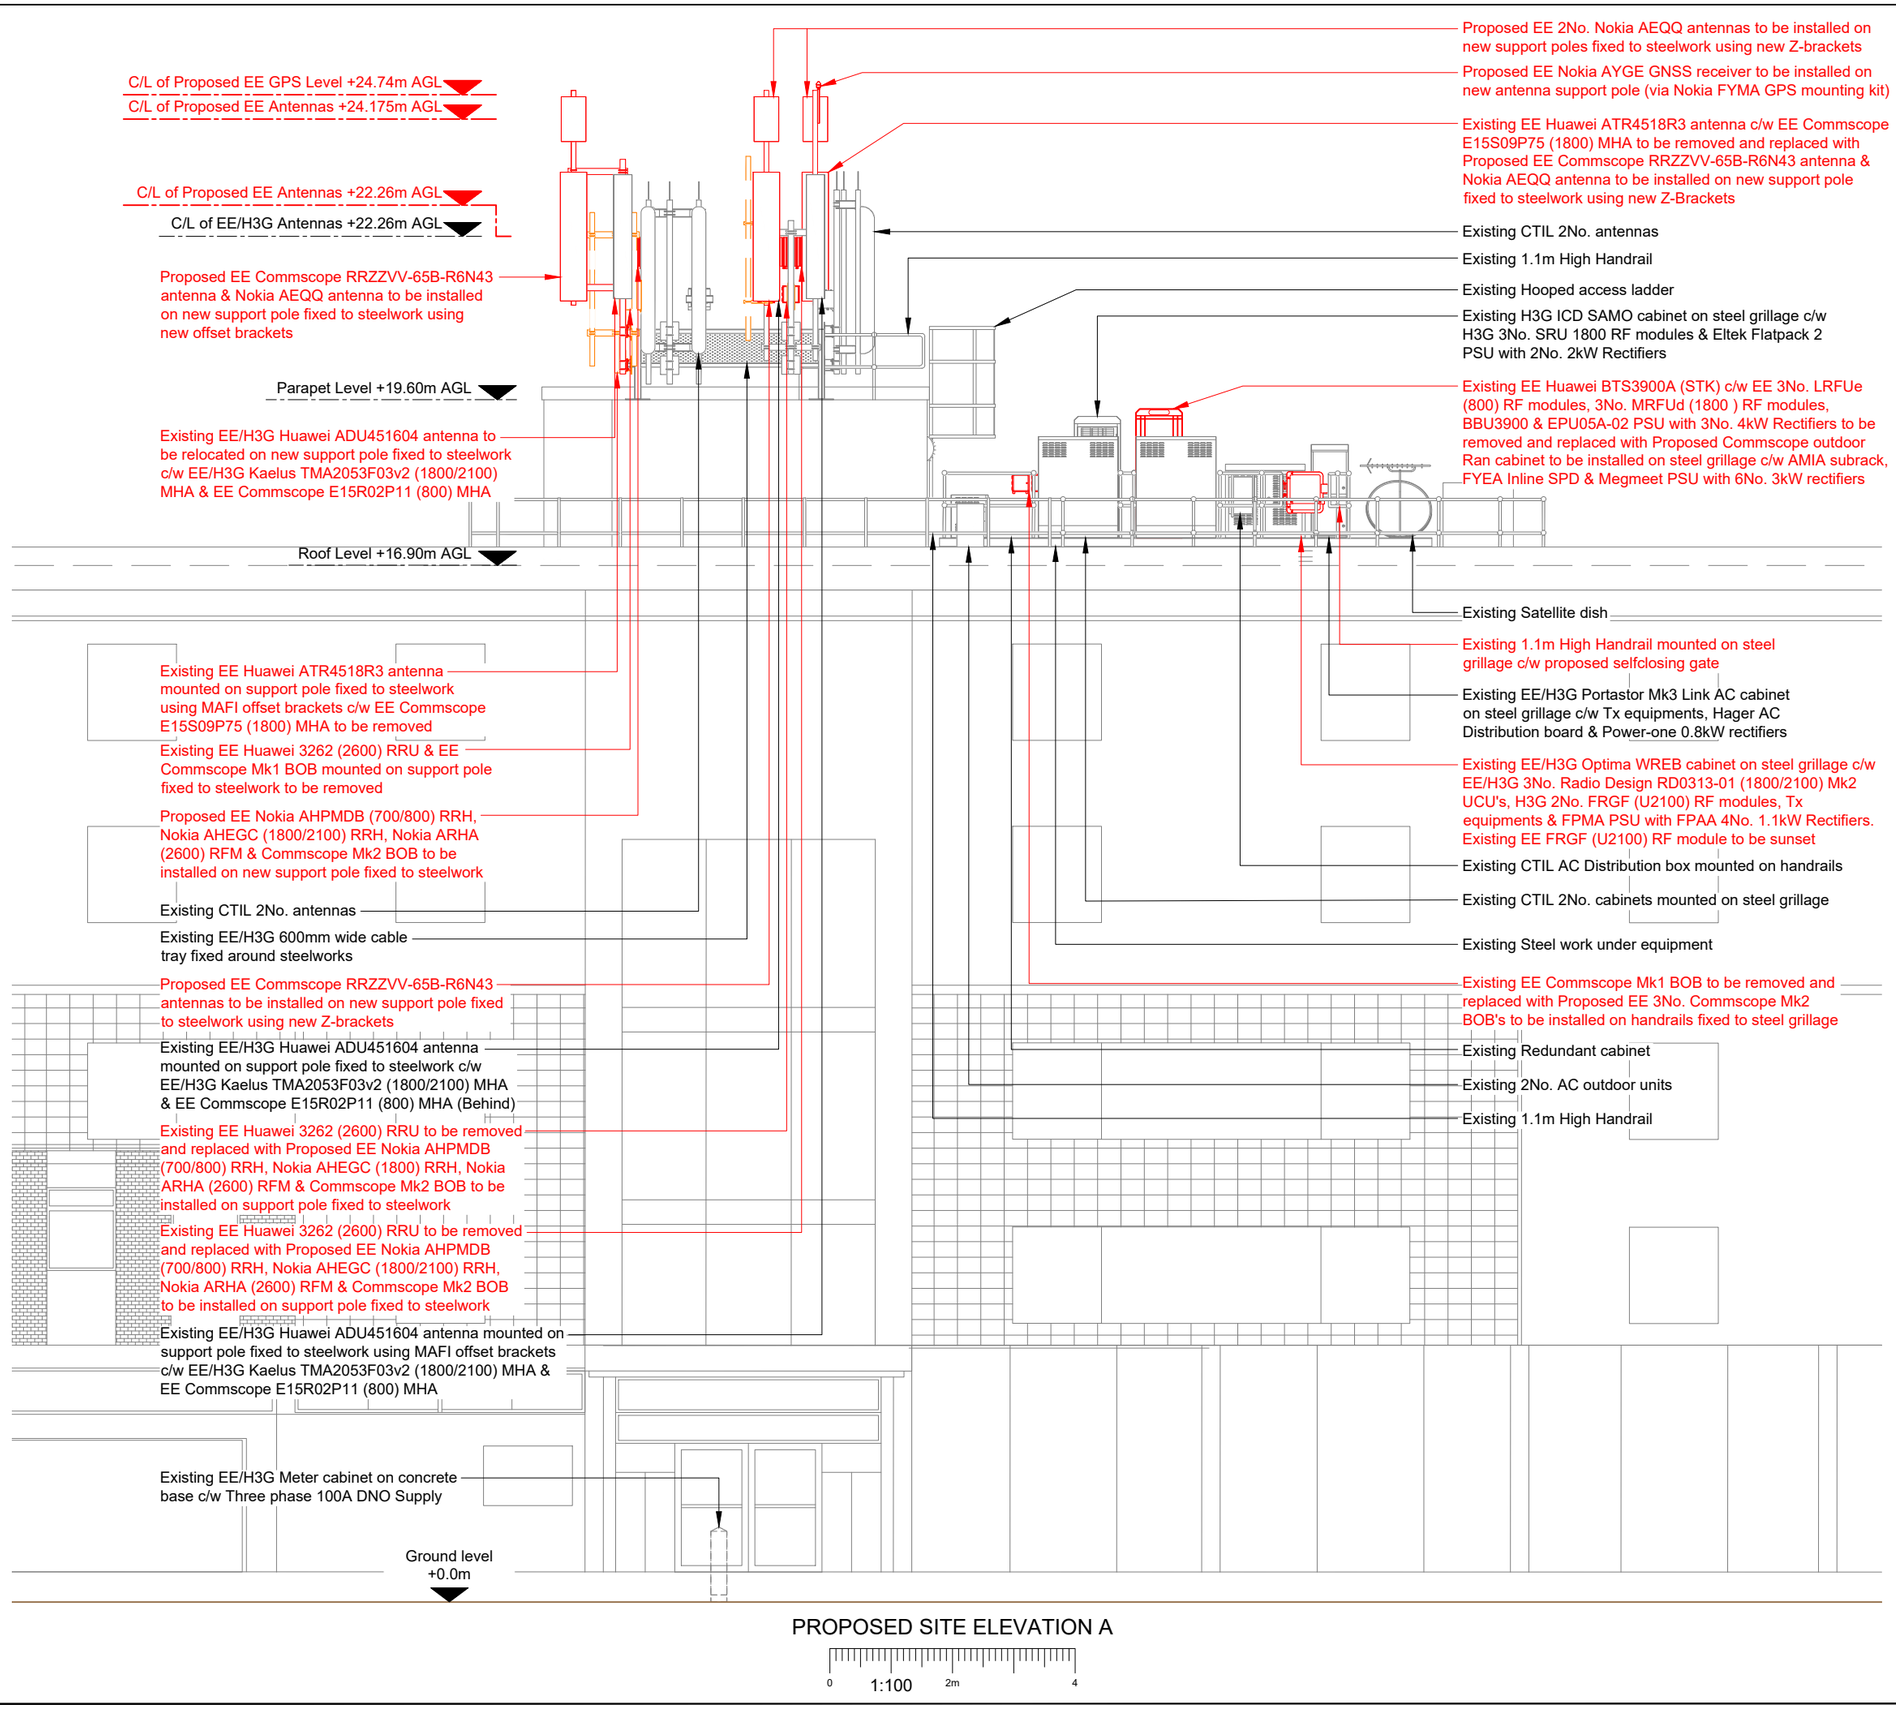

PROPOSED SITE ELEVATION A

0 1:100 2m 4

NOTES:

1. ALL DIMENSIONS IN MM UNLESS OTHERWISE NOTED.

Note:
Existing EE U2100 to be sunset

Master:	MBNL / EE / H3G:	Project:	Purpose of Issue:	Issue:
M001	EE	Vendor Swap	General Arrangement	A

Date:	09/10/2024
Drawn:	R.Raja
Checked:	R.Bembridge
Approved:	L.Napolitano

Revision / Upgrade Description:
First Issue

EE Limited
1 Braham Street
London
United Kingdom
E1 8EE

telent

Site Name:
EXCHANGE HOUSE

Site ID:
941268

Address:
EXCHANGE HOUSE
WORTHING ROAD
HORSHAM
WEST SUSSEX
RH12 1SQ

Title:
250 PROPOSED SITE ELEVATION A

Project:
VENDOR SWAP

Purpose of Issue:
GENERAL ARRANGEMENT

EE Cell ID:	MBNL Cell ID:	3UK Cell ID:
51763	HSM002	RH0297

Master Drawing No:
941268_HSM002_51763_RH0297_M001

Issue:
A